



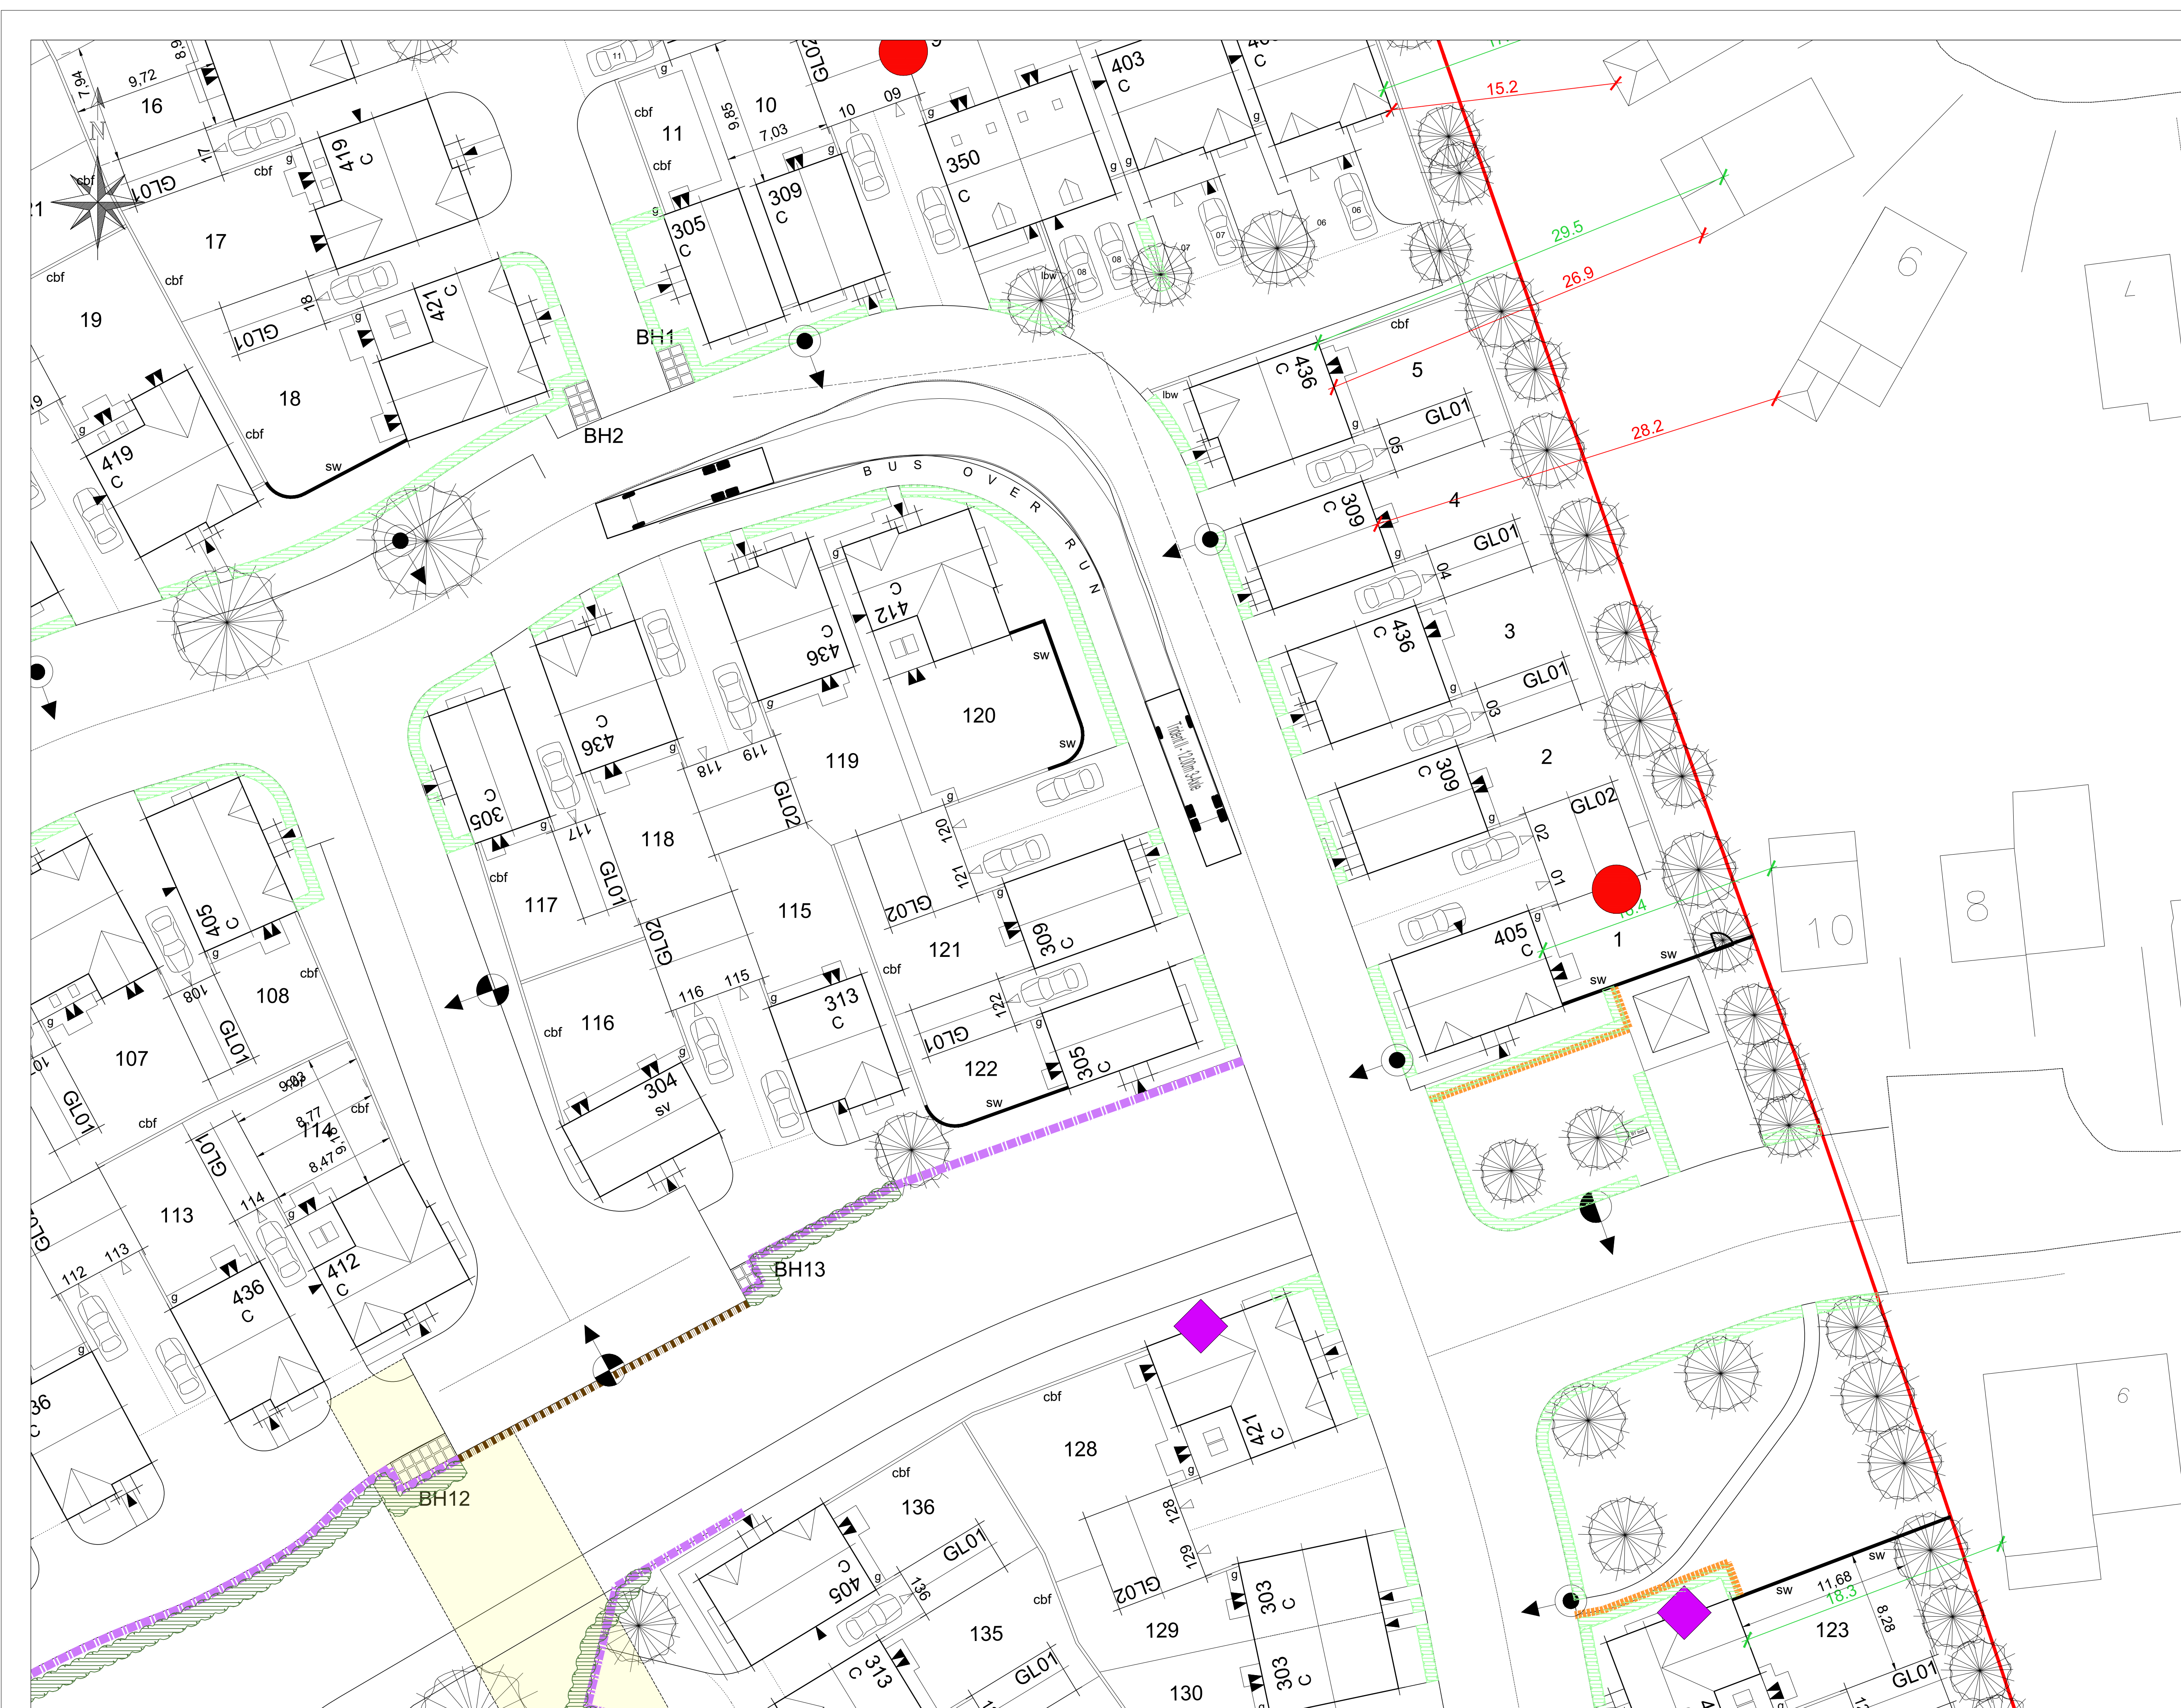

Key:

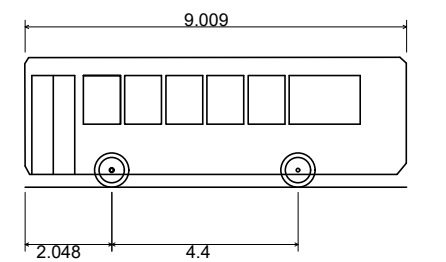

Dart SLF 9.00m
Overall Length
Overall Width
Overall Body Height
Min Body Ground Clearance
Track Width
Lock to Lock Time
Kerb to Kerb Turning Radius

REVISIONS		
A	11.05.17	Tracking amended in accordance with layout change.
		PD

JOB
PROPOSED RESIDENTIAL DEVELOPMENT AT
SWAYFIELD CLOSE
MICKLEOVER

DRAWING
Misc Engineering
Standard Bus Tracking

DATE: 08.05.17	DRAWN: PD	SCALE: See viewports
----------------	-----------	----------------------

© THIS DRAWING AND THE BUILDING WORKS DEPICTED ARE THE COPYRIGHT OF J.S.BLOOR (WEASHAM) LIMITED AND MAY NOT BE REPRODUCED OR AMENDED EXCEPT BY WRITTEN PERMISSION. NO LIABILITY WILL BE ACCEPTED FOR AMENDMENTS MADE BY OTHER PERSONS.

BLOOR HOMES[®]
©this drawing is copyright.

MIDLANDS DIVISION

BLOOR HOMES EAST MIDLANDS DIVISION
7 CALICO BUSINESS PARK
SANDY WAY, AMINGTON, TAMWORTH
TELEPHONE 01827 302000 FACSIMILE 01827 302001

DRAWING No: M1003-EN-050A