Notes

The Contractor is to check all dimensions and conditions on site before commencing. Do not scale from this drawing.
This drawing remains the copyright of POZZONI Architecture ltd.

Scale Bars	TO BE USED ONLY AS GUIDANCE				
1:100	mm	1000	3000		5000
1:200	mm		5000		8000
1:500	M	5	15		25
1:1250	M	10	30	50	70




1 SECTION A - THROUGH GARDEN AND BANK DOWN TO STREAM
1 : 200



2 SECTION B - THROUGH 35 ASKEW GROVE & FISHER CLOSE APTS
1 : 200



3 SECTION C - THROGH 31 ASKEW GROVE
1 : 200

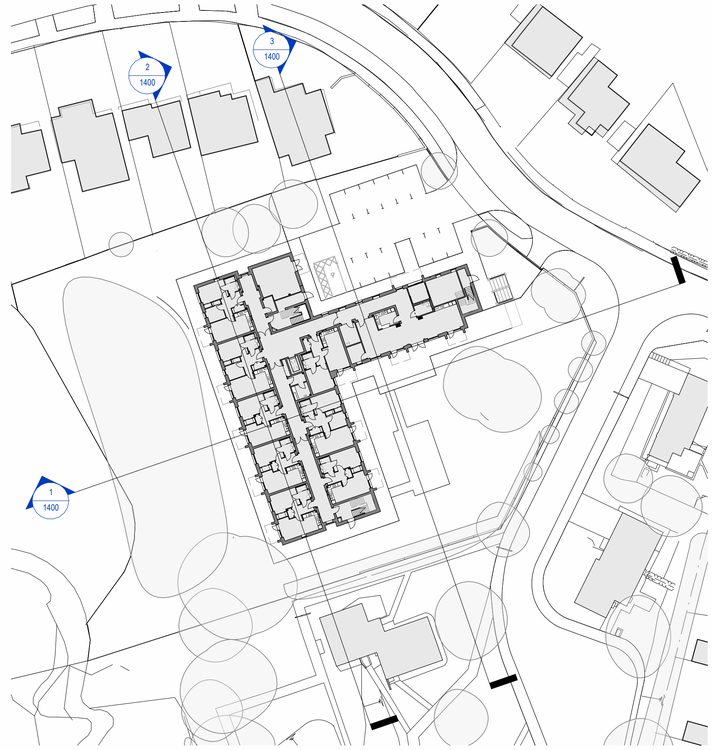

KEY PLAN - SETIONS
1 : 500

Rev	Description	By	Date
B	Planning Issue	BAP	20/09/22
A	Communal areas replanned following client comments. Roof over apartment 28 adjusted to accommodate second bedroom.	EM	16/02/22

Client	TRENT & DOVE HOUSING
Job	THE DALES, REPTON
Drawing	PLANNING - SITE SECTIONS
POZ Ref	5296_1400 Rev B
BIM Ref	PAL-00-XX-DR-A-1400
Date	29/11/21 Scale As indicated @ A1
3D Co/Ord	BAP 2D Co/Ord EM Approved TW
Project Status	Planning / Tender / Construction / Design / Contract / As Built

pozzoni

10-12 Emerald Street
London
WC1N 3QA

Woodville House
2 Woodville Road
Altrincham
WA14 2FH

+44 20 7078 0079
architects@pozzoni.co.uk

+44 161 928 7848
www.pozzoni.co.uk

P:\MCAD\5251-5300\5296\PAL\Design\Models\5296_SITE.rvt
20/09/2022 12:04:48