


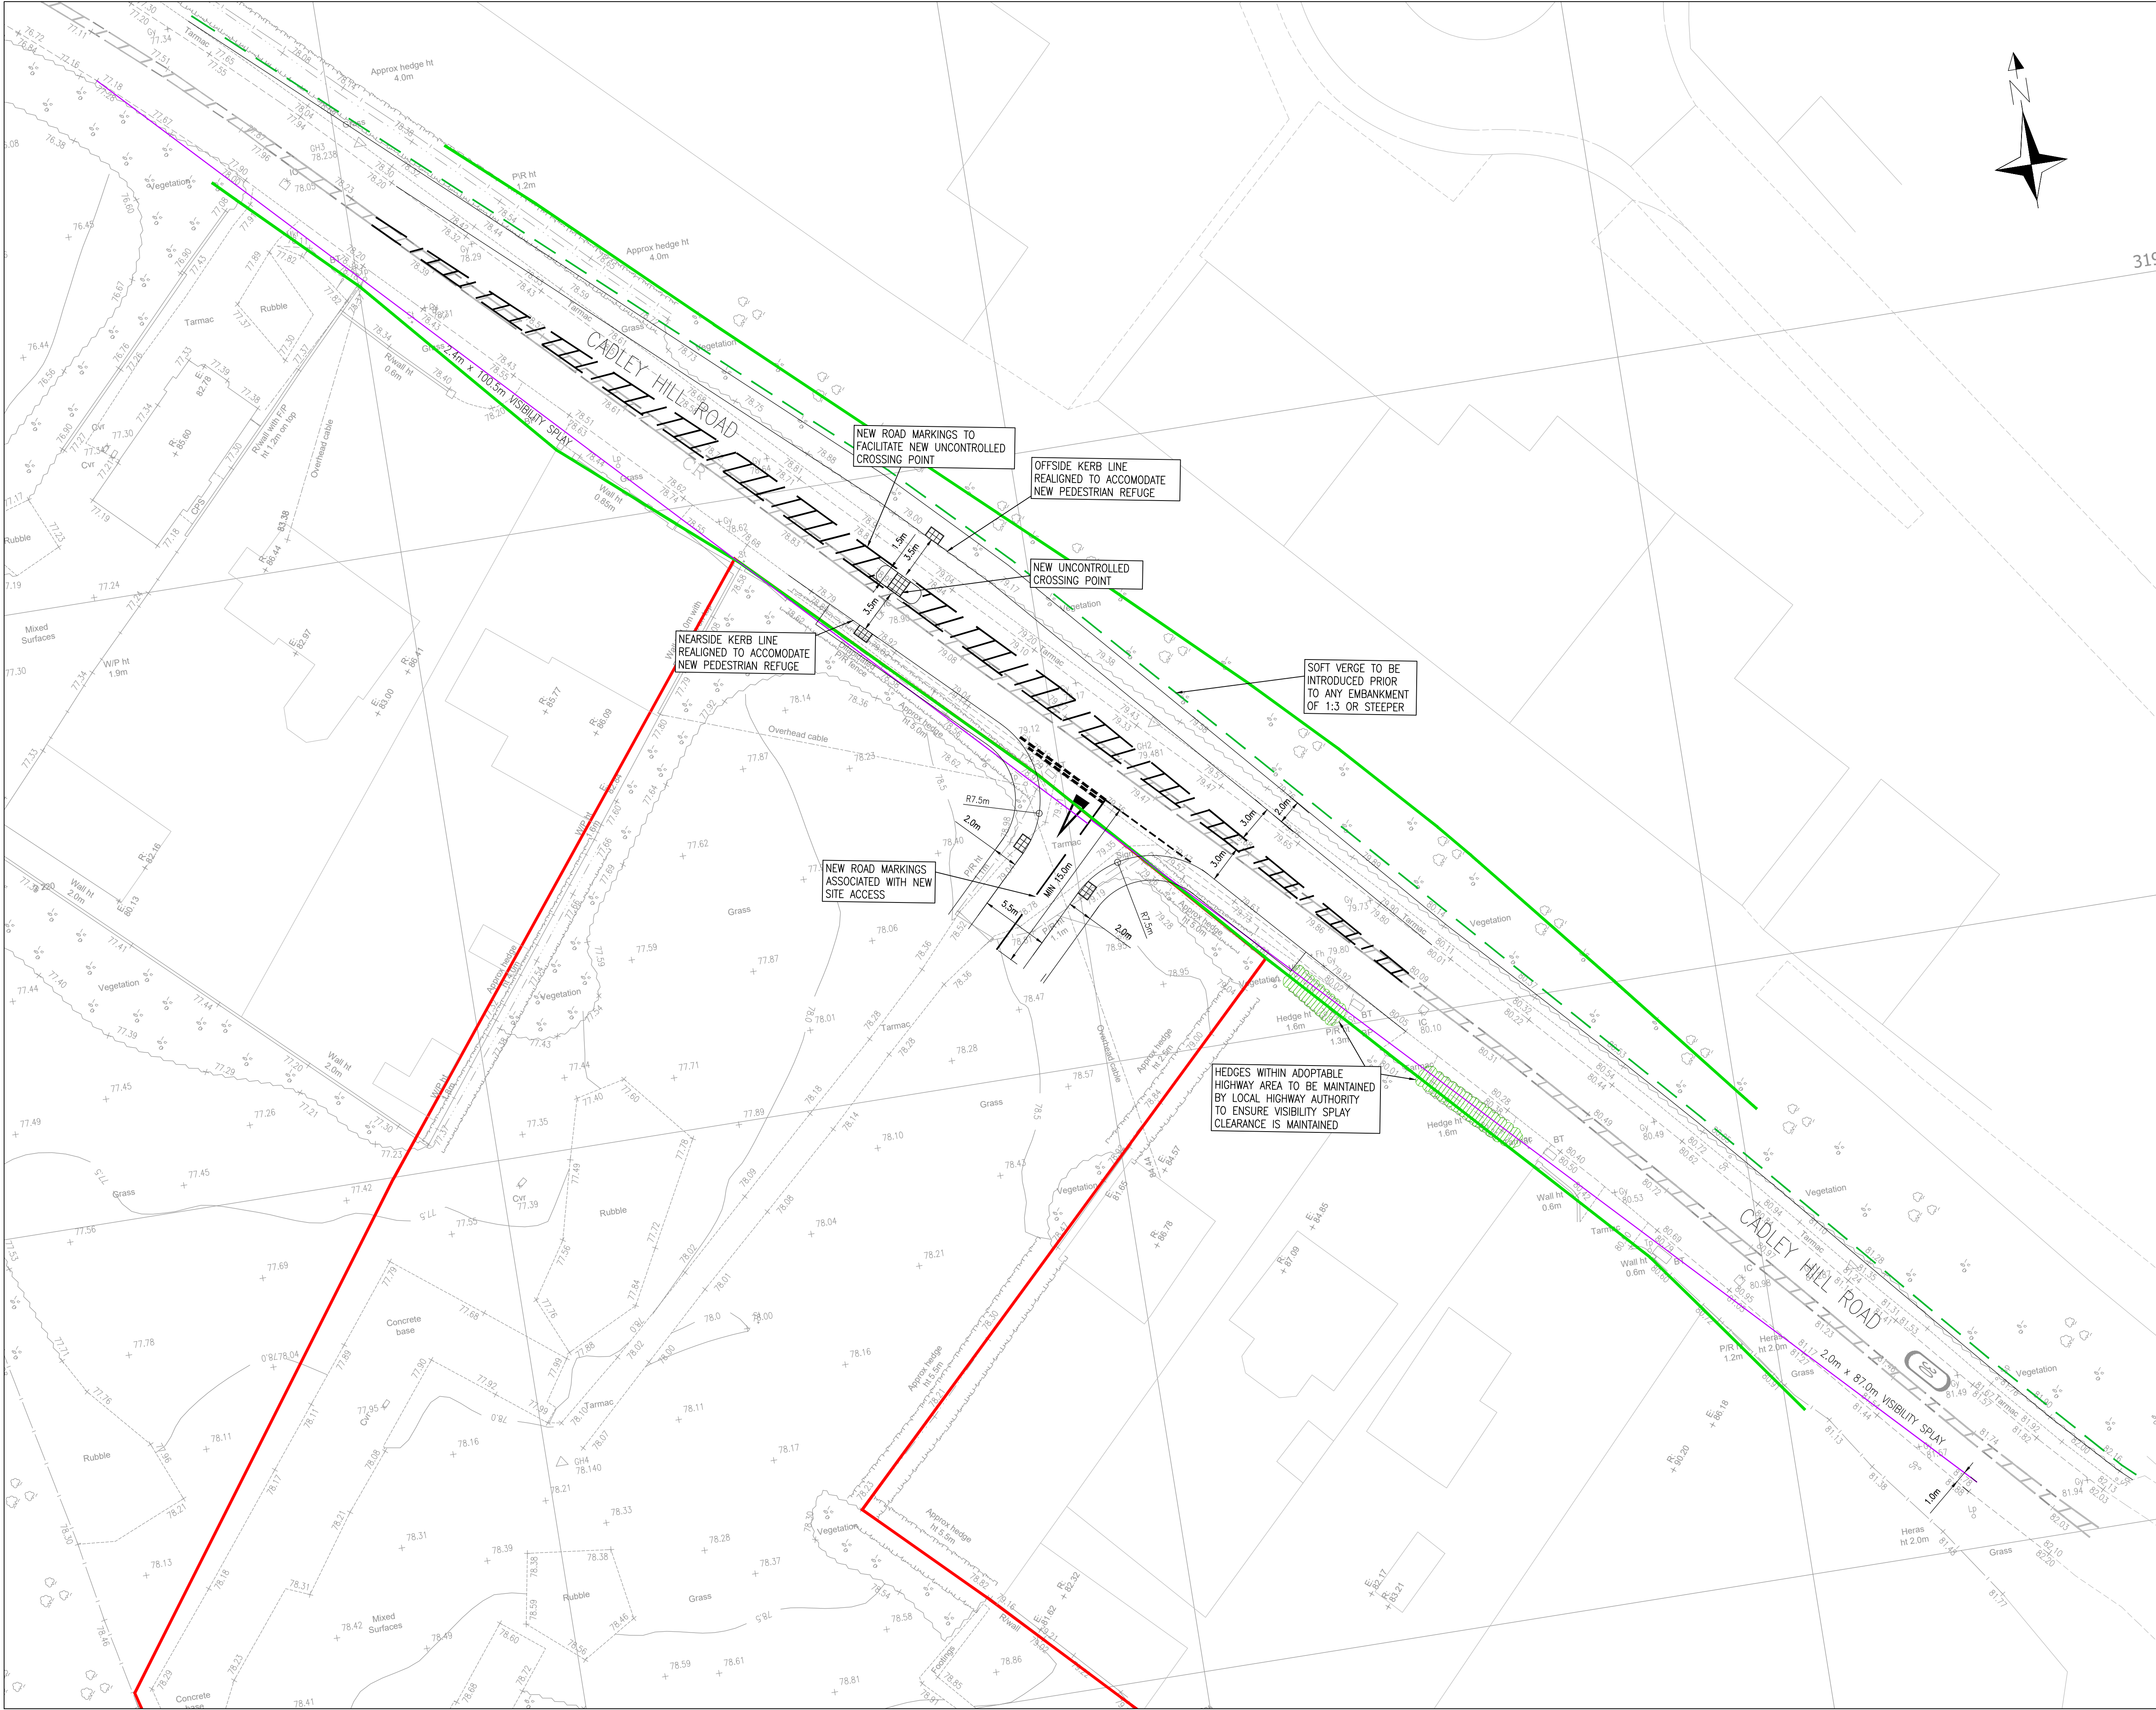

NOTES:

- DO NOT SCALE FROM THIS DRAWING.
- IF THIS DRAWING HAS BEEN RECEIVED ELECTRONICALLY, IT IS THE RECIPIENTS RESPONSIBILITY TO PRINT THE DOCUMENT TO THE CORRECT SCALE.
- ALL DIMENSIONS ARE IN METRES UNLESS OTHERWISE STATED. IT IS RECOMMENDED THAT INFORMATION IS NOT SCALED OFF THIS DRAWING.
- THIS DRAWING SHOULD BE READ IN CONJUNCTION WITH ALL RELEVANT ENGINEER AND SPECIALIST DRAWINGS AND SPECIFICATIONS.
- VISIBILITY HAS BEEN CHECKED ON SITE IN BOTH THE HORIZONTAL AND VERTICAL PLANE. THE AREA IN ADVANCE OF THE SIGHT LINES SHALL BE CLEARED OF ANY OBJECTS GREATER THAN 1.0m IN HEIGHT OR 0.6m FOR VEGETATION.

KEY:

- PROPOSED VISIBILITY SPREAD BASED ON 85th PERCENTILE SPEED SURVEY RESULTS
- EXISTING ROAD MARKINGS
- PROPOSED ROAD MARKINGS
- PROPOSED TACTILE PAVING
- GENERAL VEGETATION CLEARANCE
- APPROXIMATE HIGHWAY BOUNDARY
- APPROXIMATE APPLICATION SITE BOUNDARY

H	AMENDMENTS AS PER LHA COMMENTS	RS	RS	22.02.23
G	AMENDMENTS AS PER LHA COMMENTS	RS	RS	09.01.23
F	AMENDMENTS MADE FOLLOWING DCC COMMENTS	HD	RS	29.04.22
E	AMENDMENTS MADE FOLLOWING DCC COMMENTS	HD	WAO	23.06.21
D	HIGHWAY COMMENTS ADDRESSED	RS	WAO	21.05.21
C	SITE LAYOUT UPDATED & HIGHWAY COMMENTS ADDRESSED	LD	WAO	03.02.21
B	UPDATED CROSSING POINT LOCATION	LD	RS	04.09.20
A	ADDITIONAL CROSSING POINT ADDED	LD	RS	07.10.19
REV:	AMENDMENTS:	DRN:	CHK:	DATE:

Project:
**CADLEY HILL ROAD
SWADLINCOTE**

Drawing title:
**PROPOSED
PRELIMINARY ACCESS DESIGN
SHEET 1 OF 1**

Client:
**SHELBY
CONSTRUCTION LTD**

Drawing number:
100307_01_0100_01

Revision:	Sheet size:	Scale:
H	A1	1:250
Drawn by:	Checked by:	Date:
HG	WAO	04.10.2019

Status:
PRELIMINARY

+44 (0) 1159 528 752
info@diceconsult.co.uk
diceconsult.co.uk
Design
Infrastructure
Consulting
Engineering

ORDNANCE SURVEY © CROWN COPYRIGHT 2015. ALL RIGHTS RESERVED.