


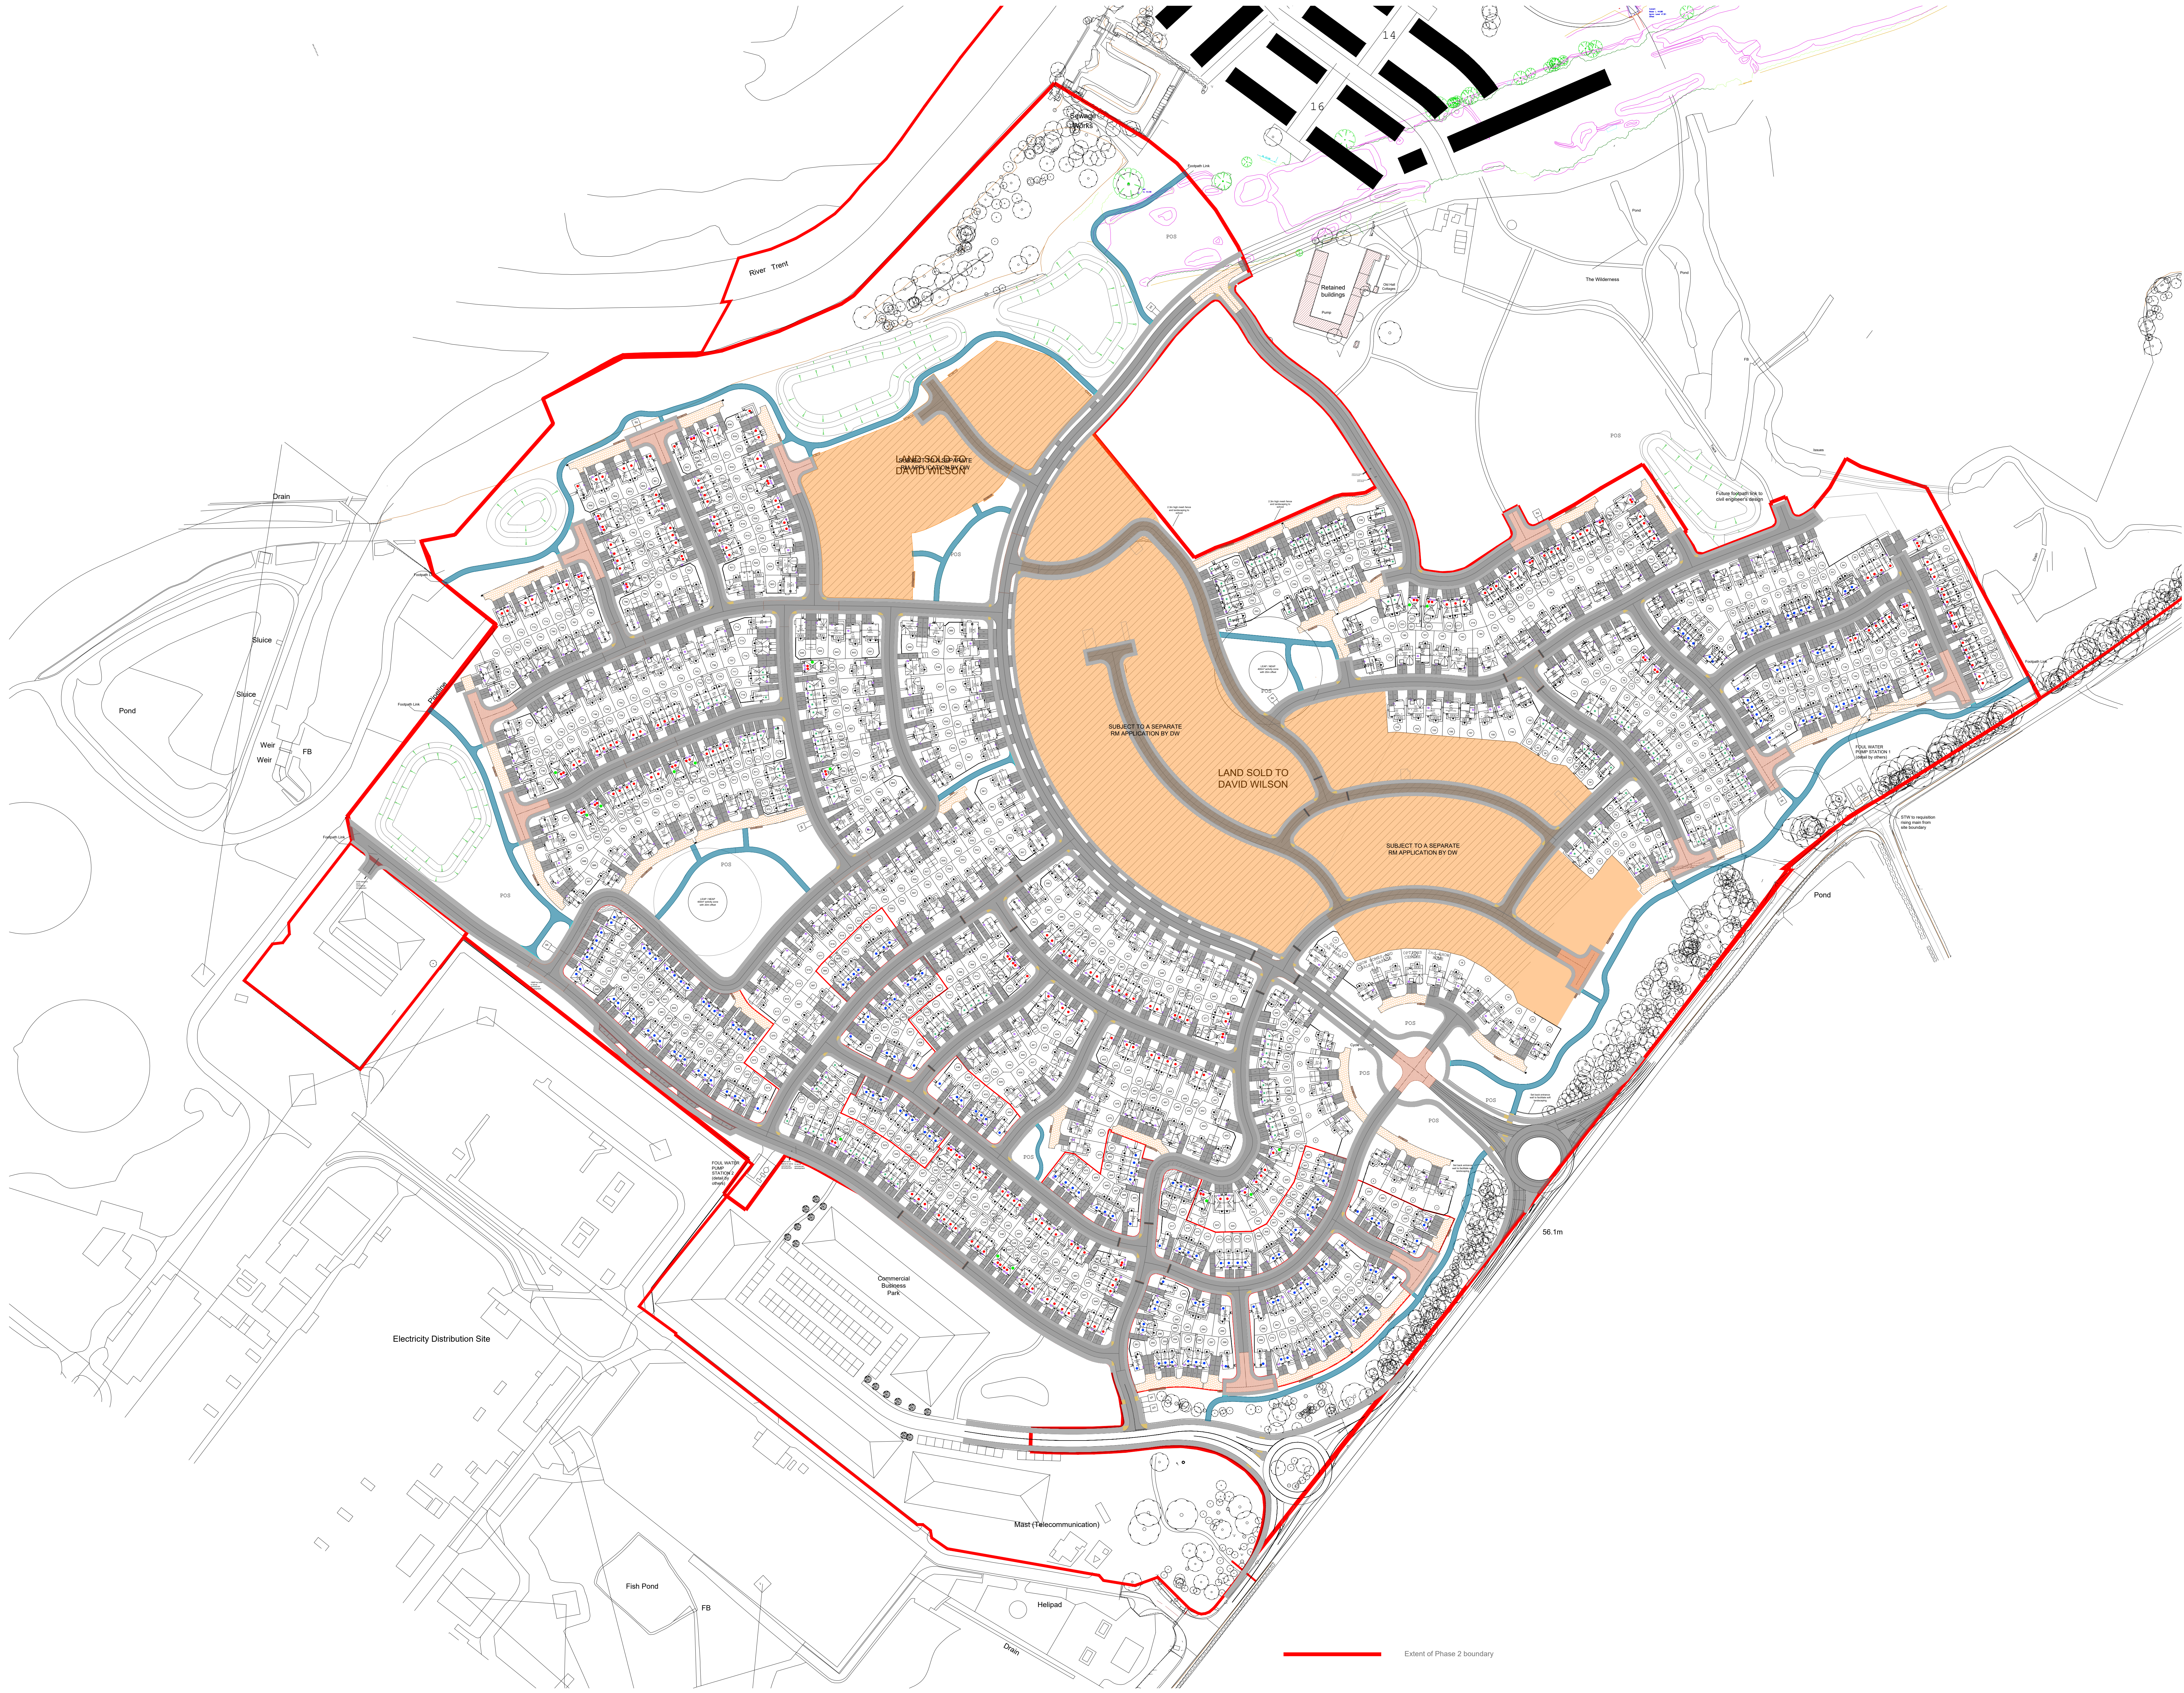

© 2019 RPS Group

Notes

- This drawing has been prepared in accordance with the scope of RPS's appointment with its client and is subject to the terms and conditions of that appointment. RPS accepts no liability for any use of this document other than by its client and only for the purposes for which it was prepared and provided.
- If received electronically it is the recipient's responsibility to print to correct scale. Only written dimensions should be used.
- This drawing should be read in conjunction with all other relevant drawings and specifications.

For guidance only. Do not scale off this drawing

1:200 0 20m 40m 60m 80m 100m 120m 140m 160m 180m 200m 220m 240m 260m 280m 300m

1:500 0 20m 40m 60m 80m 100m 120m 140m 160m 180m 200m 220m 240m 260m 280m 300m

1:1000 0 20m 40m 60m 80m 100m 120m 140m 160m 180m 200m 220m 240m 260m 280m 300m

Safety, Health & Environment Information

In addition to the hazards / risks normally associated with the types of work detailed on this drawing take note below. It is assumed that all work on this drawing will be carried out by a competent contractor, working, where appropriate, to an appropriate method statement.

Construction risks	Maintenance/Clearing risks	Demolition/Adaption risks

Hard Landscape Key:

ROADS AND DRIVEWAYS:
Black Bitumen Macadam wearing surface

Pavement: Black Bitumen Macadam wearing surface

JUNCTIONS:
Concrete block paving to highway engineers details

Block paving to shared drives (Marshalls standard concrete block paving in Brindle colour)

PCC concrete slab paving
Colour: Buff

Tactile platform edge paving
Colour: Buff or contrasting colour

Porous tarmac

Bin store paving
Colour: Buff

Extent of Phase 2 boundary

P06	Pathways within POS changed from compacted stone to porous tarmac.	AGH	DMB	09.12.22
P05	Hard Landscape Proposals updated to suit latest layout.	AGH	DMB	07.09.22
P04	Updated to suit latest layout.	AGH	DMB	15.07.22
P03	POS pathways amended to accord with LPA comments.	AGH	DMB	17.02.22
P02	Updated to latest site layout.	KH	DB	19.11.21
P01	First Issue	AGH	DMB	09.06.21
Rev	Description	By	Ckd	Date

RPS MAKING COMPLEX EASY

Salisbury House, 2A Tetterhall Road, Wolverhampton, West Midlands, WV1 4SA
T: 01902 855500 E: rps@rpsgroup.com

Client: **Countryside Properties**

Project: **Walton Road, Drakelow**

Title: **Hard Landscape Strategy Sheet 1 of 1**

Status	Scale	Date Created
Comment	1:1200 @A0	June 2021
Task Team Manager	Information Author	Task Information Manager
DMB	AGH	DMB
Document Number		
JSL3941-RPS-XX-EX-DR-L-9035		
Project Code - Originate - Zone - Level - Type - Role - Drawing Number		
RPS Project Number	Suitability	Revision
JSL3941	S3	P06

rpsgroup.com

R:\Landscapes\JSL3941 - Walton Road Drakelow\Task\AC20\Comments\JSL3941 - Detailed Hard Landscape Proposals - P06.dwg