


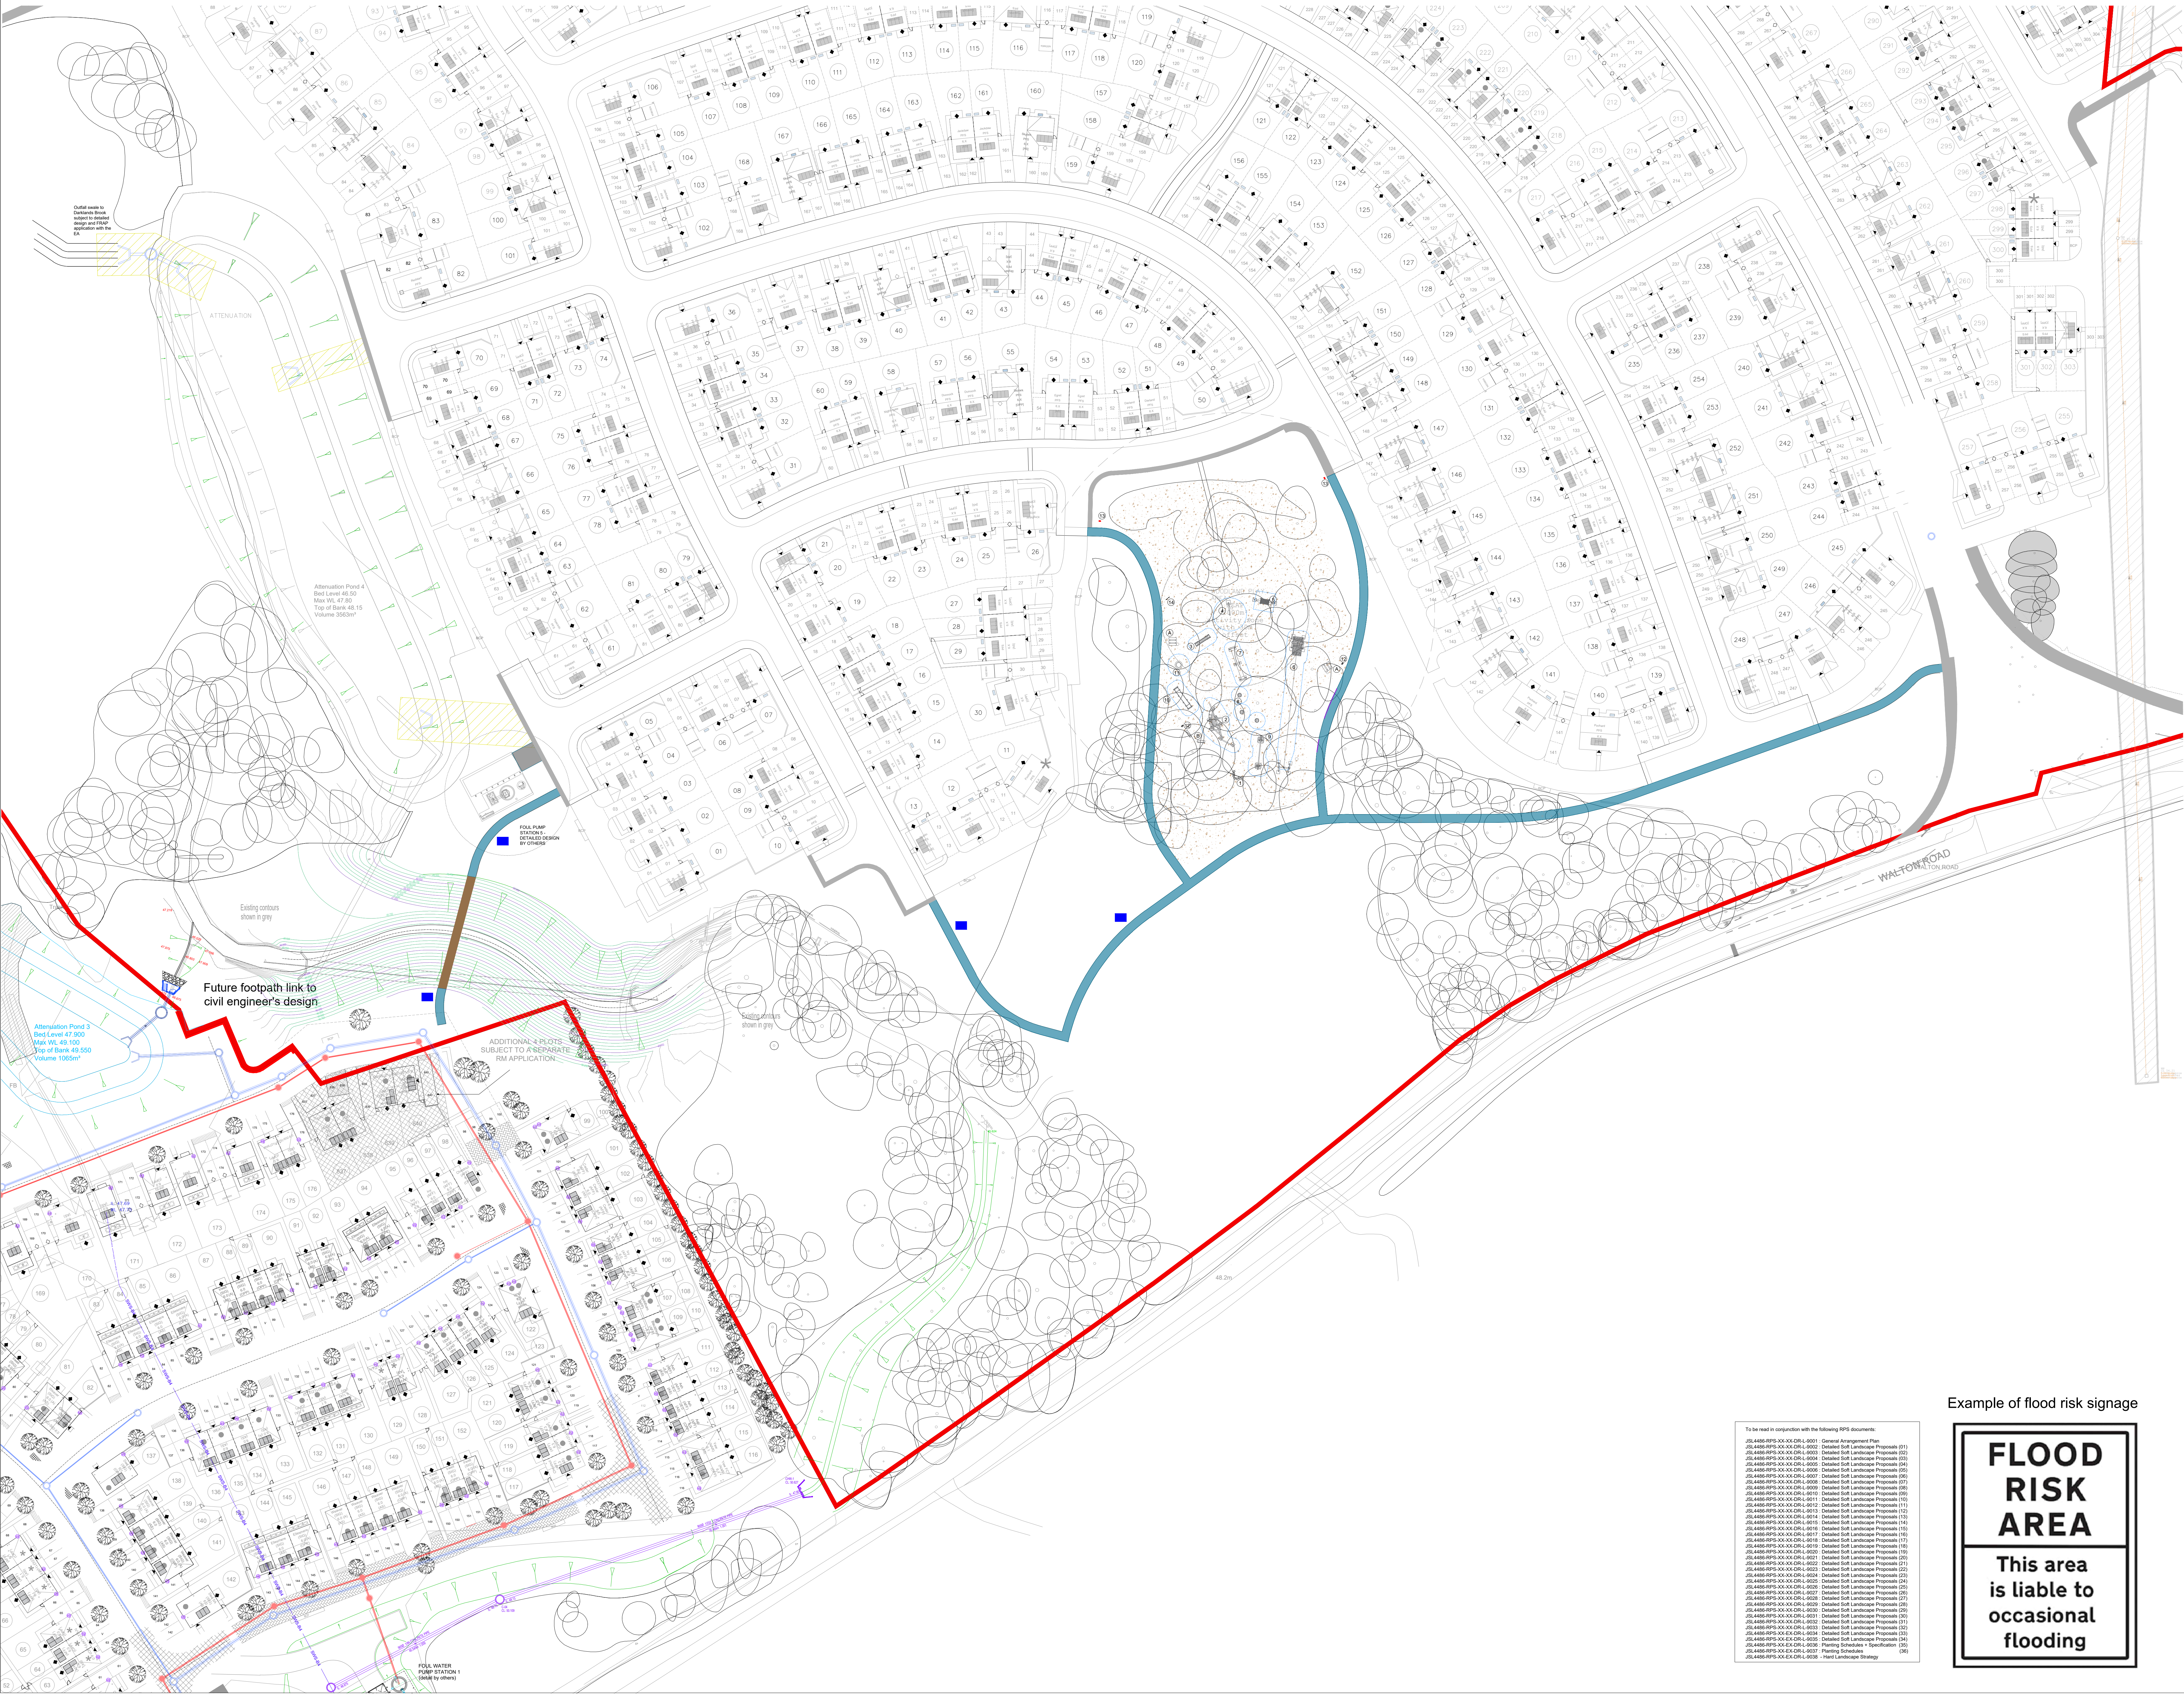

Notes

- This drawing has been prepared in accordance with the scope of Tetra Tech's appointment with its client and is subject to the terms and conditions of that appointment. Tetra Tech accepts no liability for any use of this document other than by its client and only for the purposes for which it was prepared and provided.
- If received electronically it is the recipient's responsibility to print to correct scale. Only written dimensions should be used.
- This drawing should be read in conjunction with all other relevant drawings and specifications.

Drawing Scale Bar (ensure drawing is printed to the correct sheet size)

1:500 0 10m 20m 30m 40m 50m 60m 70m 80m 90m 100m 110m 120m

Safety, Health & Environment Information

In addition to the hazards / risks normally associated with the types of work detailed on this drawing take note below. It is assumed that all works on this drawing will be carried out by a competent contractor, working, where appropriate, to an appropriate method statement.

Construction risks	Maintenance/Cleaning risks	Demolition/Adaption risks

Hard Landscape Key:

- Roads and Driveways: Black Bitumen Macadam wearing surface
- Pavement: Black Bitumen Macadam wearing surface
- Porous tarmac
- Proposed footbridge (Subject to Engineers detailed design)
- Proposed self-binding gravel (Supplier Breedon Gravel or equal approved)
- Proposed bark mulch over weed suppressant membrane
- Indicative flood risk signage location

To be read in conjunction with the following RPS documents:

JSL4486-RPS-XX-XX-DR-L-0001: General Arrangement Plan
JSL4486-RPS-XX-XX-DR-L-0002: Detailed Soft Landscape Proposals (01)
JSL4486-RPS-XX-XX-DR-L-0003: Detailed Soft Landscape Proposals (02)
JSL4486-RPS-XX-XX-DR-L-0004: Detailed Soft Landscape Proposals (03)
JSL4486-RPS-XX-XX-DR-L-0005: Detailed Soft Landscape Proposals (04)
JSL4486-RPS-XX-XX-DR-L-0006: Detailed Soft Landscape Proposals (05)
JSL4486-RPS-XX-XX-DR-L-0007: Detailed Soft Landscape Proposals (06)
JSL4486-RPS-XX-XX-DR-L-0008: Detailed Soft Landscape Proposals (07)
JSL4486-RPS-XX-XX-DR-L-0009: Detailed Soft Landscape Proposals (08)
JSL4486-RPS-XX-XX-DR-L-0010: Detailed Soft Landscape Proposals (09)
JSL4486-RPS-XX-XX-DR-L-0011: Detailed Soft Landscape Proposals (10)
JSL4486-RPS-XX-XX-DR-L-0012: Detailed Soft Landscape Proposals (11)
JSL4486-RPS-XX-XX-DR-L-0013: Detailed Soft Landscape Proposals (12)
JSL4486-RPS-XX-XX-DR-L-0014: Detailed Soft Landscape Proposals (13)
JSL4486-RPS-XX-XX-DR-L-0015: Detailed Soft Landscape Proposals (14)
JSL4486-RPS-XX-XX-DR-L-0016: Detailed Soft Landscape Proposals (15)
JSL4486-RPS-XX-XX-DR-L-0017: Detailed Soft Landscape Proposals (16)
JSL4486-RPS-XX-XX-DR-L-0018: Detailed Soft Landscape Proposals (17)
JSL4486-RPS-XX-XX-DR-L-0019: Detailed Soft Landscape Proposals (18)
JSL4486-RPS-XX-XX-DR-L-0020: Detailed Soft Landscape Proposals (19)
JSL4486-RPS-XX-XX-DR-L-0021: Detailed Soft Landscape Proposals (20)
JSL4486-RPS-XX-XX-DR-L-0022: Detailed Soft Landscape Proposals (21)
JSL4486-RPS-XX-XX-DR-L-0023: Detailed Soft Landscape Proposals (22)
JSL4486-RPS-XX-XX-DR-L-0024: Detailed Soft Landscape Proposals (23)
JSL4486-RPS-XX-XX-DR-L-0025: Detailed Soft Landscape Proposals (24)
JSL4486-RPS-XX-XX-DR-L-0026: Detailed Soft Landscape Proposals (25)
JSL4486-RPS-XX-XX-DR-L-0027: Detailed Soft Landscape Proposals (26)
JSL4486-RPS-XX-XX-DR-L-0028: Detailed Soft Landscape Proposals (27)
JSL4486-RPS-XX-XX-DR-L-0029: Detailed Soft Landscape Proposals (28)
JSL4486-RPS-XX-XX-DR-L-0030: Detailed Soft Landscape Proposals (29)
JSL4486-RPS-XX-XX-DR-L-0031: Detailed Soft Landscape Proposals (30)
JSL4486-RPS-XX-XX-DR-L-0032: Detailed Soft Landscape Proposals (31)
JSL4486-RPS-XX-XX-DR-L-0033: Detailed Soft Landscape Proposals (32)
JSL4486-RPS-XX-XX-DR-L-0034: Detailed Soft Landscape Proposals (33)
JSL4486-RPS-XX-XX-DR-L-0035: Detailed Soft Landscape Proposals (34)
JSL4486-RPS-XX-XX-DR-L-0036: Detailed Soft Landscape Proposals (35)
JSL4486-RPS-XX-XX-DR-L-0037: Detailed Soft Landscape Proposals (36)
JSL4486-RPS-XX-XX-DR-L-0038: Detailed Soft Landscape Proposals (37)
JSL4486-RPS-XX-XX-DR-L-0039: Detailed Soft Landscape Proposals (38)
JSL4486-RPS-XX-XX-DR-L-0040: Detailed Soft Landscape Proposals (39)
JSL4486-RPS-XX-XX-DR-L-0041: Detailed Soft Landscape Proposals (40)

Example of flood risk signage

FLOOD RISK AREA

This area is liable to occasional flooding

Rev	Description	NG	DB	20.04.26
P01	First Issue			

Client
Vistry North West Midlands

Project
Waltton Road, Drakelow
Phases 3 & 4

Title
Southern Woodland Path and Flood Risk Signage Plan

Model Reference
N/A

TTE Project Number: 794-PLN-LAN-JSL4486
Created: 04.2026
Drawn: NG
Checked: DMB
Approved: DMB
Scale: @A0 1:500

Document Reference
4486-TTE-XX-EX-DR-L-9053
Project Code - Originator - Functional - Spatial - Type - Discipline - Number
©Copyright Tetra Tech Consulting Limited

Issuing Office:
4th Floor, 2, Newhall Street
Birmingham, B3 3NH
United Kingdom
T: +44 121 622 8520
tetra@tetra.tech

Status: S3
Revision: P01
TTE_A-HA-V1