




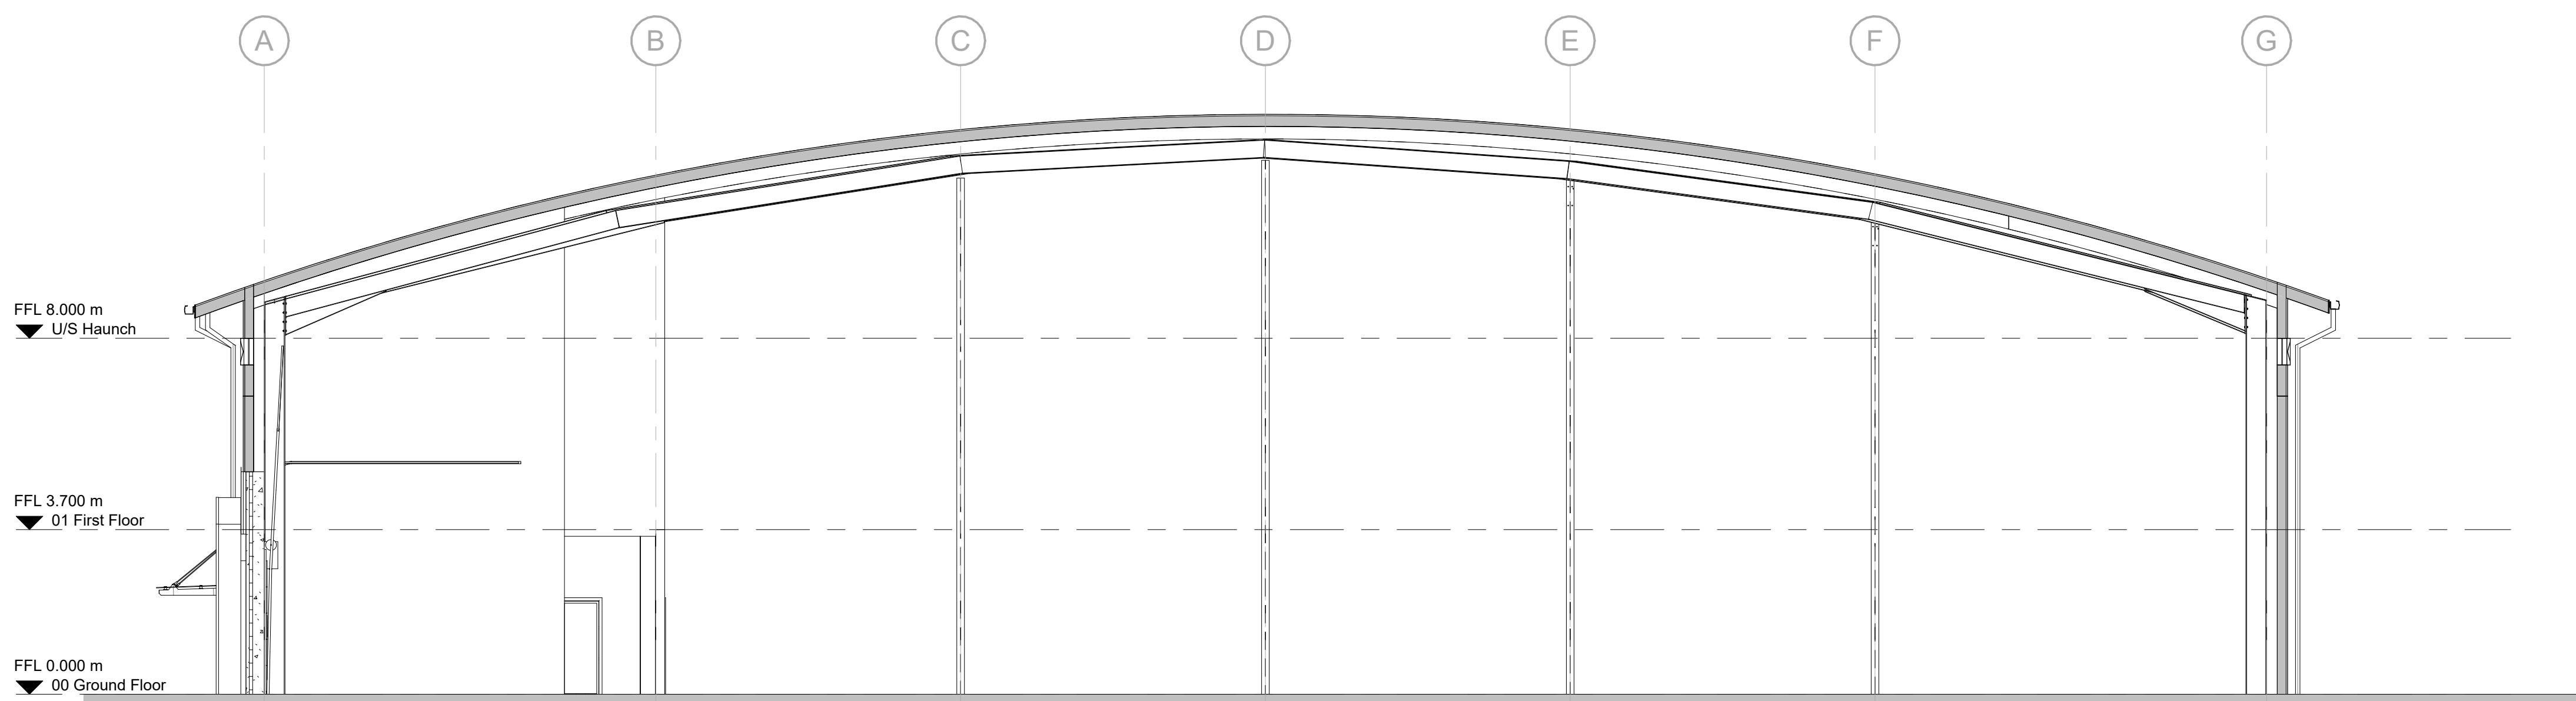


A Plot 3b Proposed Section A-A
Scale @ 1 : 100

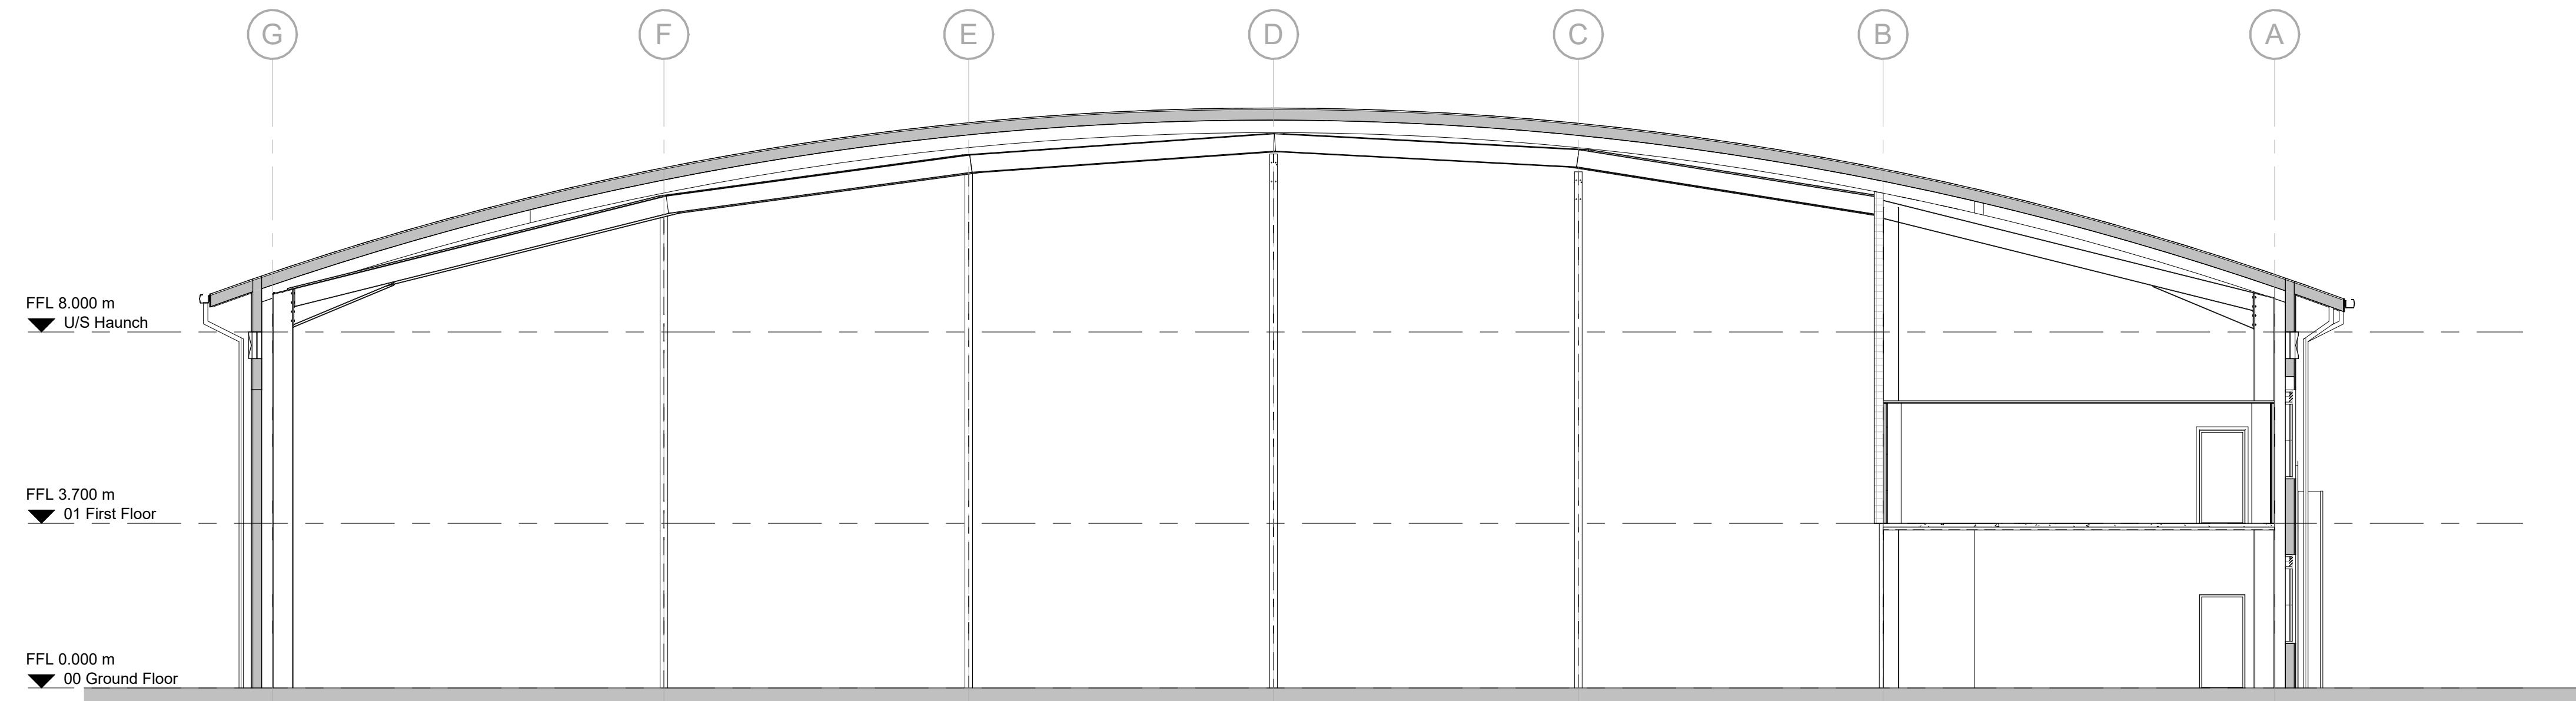


B Plot 3b Proposed Section B-B
Scale @ 1 : 100

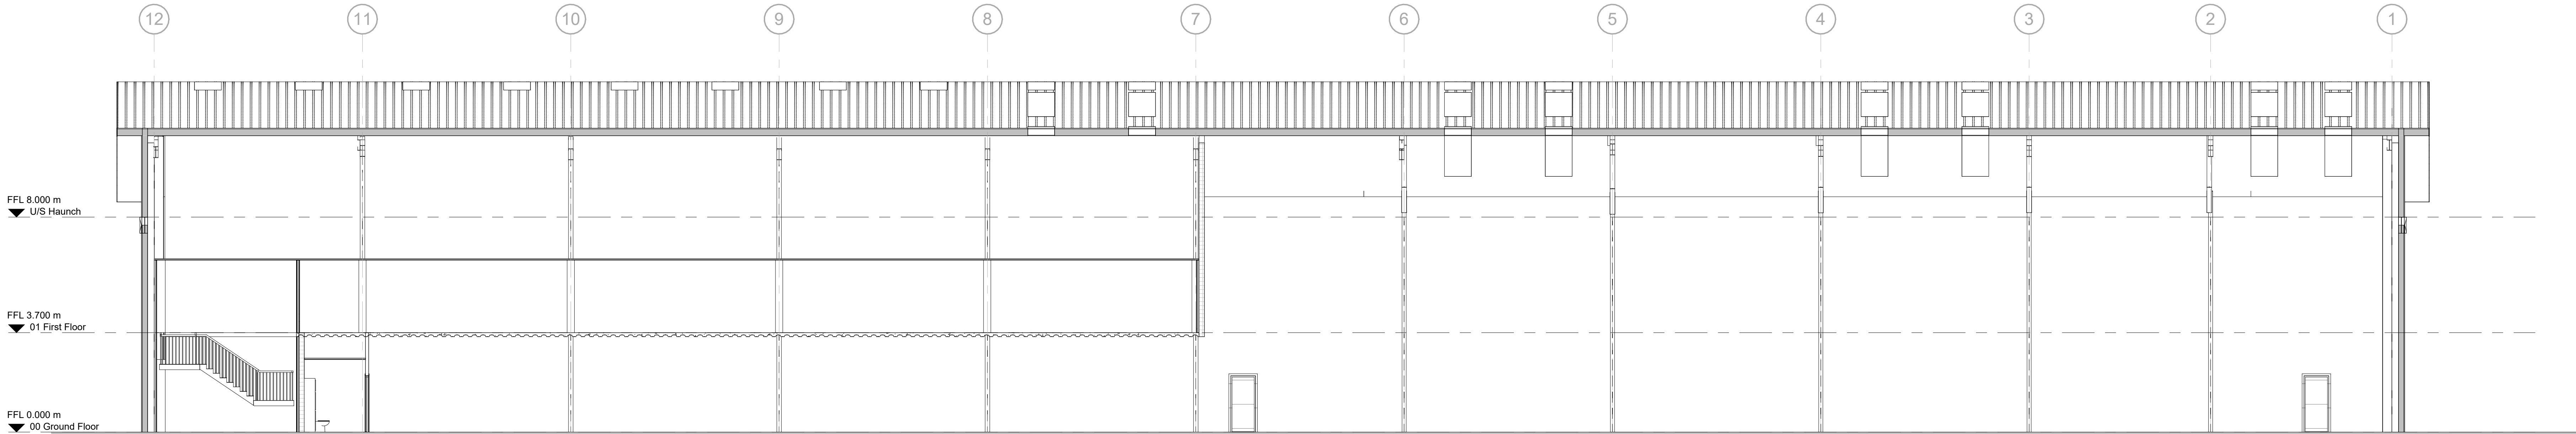

C Plot 3b Proposed Section C-C
Scale @ 1 : 100

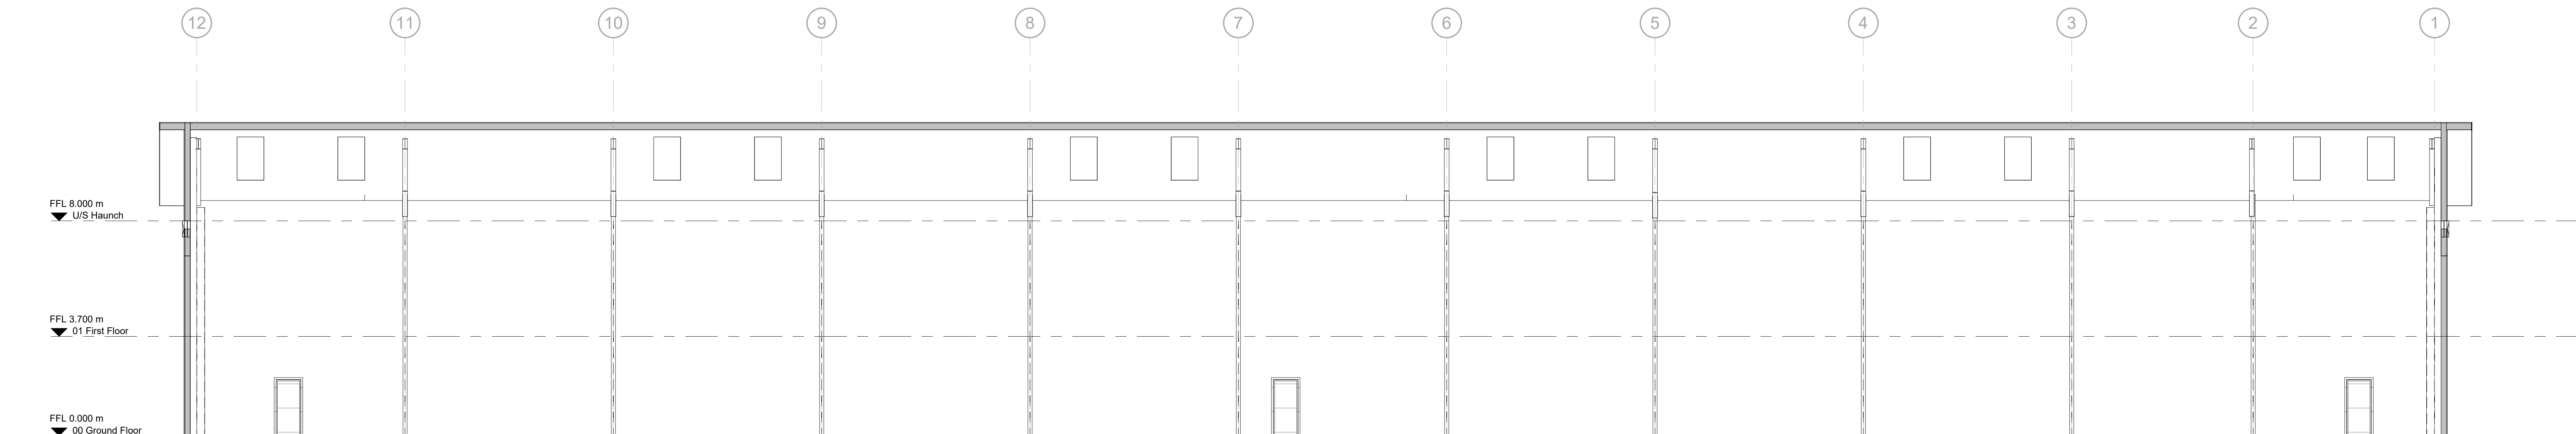

D Plot 3b Proposed Section D-D
Scale @ 1 : 100

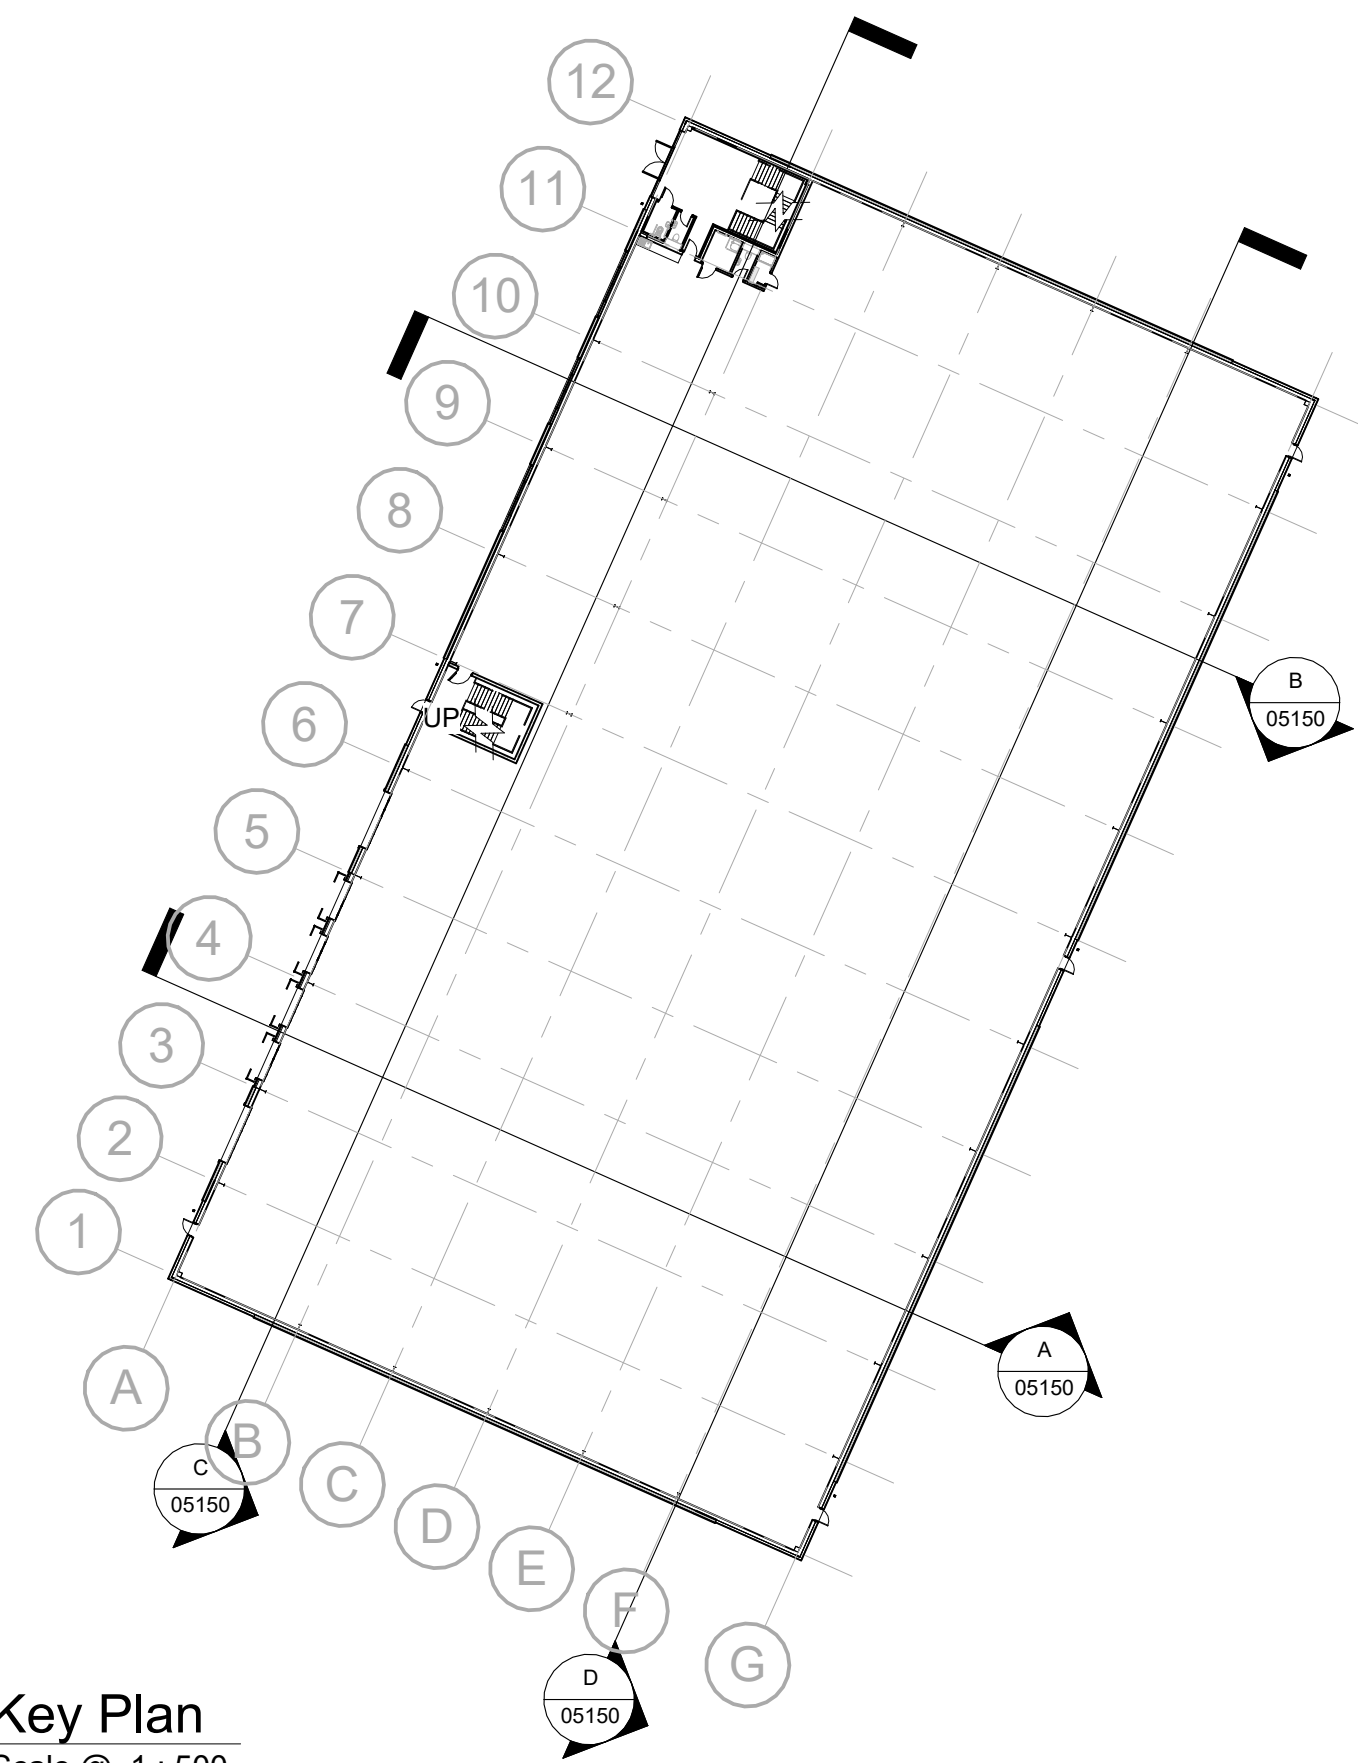

Key Plan
Scale @ 1 : 500

Scale Bars TO BE USED ONLY AS GUIDANCE

1:100	mm	0	100	200	300	400
1:200	mm	0	100	200	300	400
1:500	m	0	10	20	30	40
1:1000	m	0	10	20	30	40

NOTES

- All dimensions and levels are to be checked on site.
- Any discrepancies are to be reported to the architect before any work commences.
- Whilst information on this sheet is issued to scale, scaling directly from this drawing may result in inaccuracies. For precise measurements, refer to the stated dimensions or contact the Architect.
- This drawing shall not be reproduced without express written permission from AEW.
- Title overlay drawings and ownership boundaries are produced using all reasonable endeavours. AEW cannot be responsible for the accuracy or scale discrepancy of base plans supplied to them.
- All works are to be undertaken in accordance with Building Regulations and the latest British Standards.
- All proprietary materials and products are to be used strictly in accordance with the manufacturers recommendations.

This drawing contains the following model files:-
15318-AEW-01-ZZ-M3-A-01100

Project Information

Project	15318-AEW-01-ZZ-M3-A-01100	Rev	P02
Client	Clowes DEVELOPMENTS	Project	Plot 3b, Dove Valley Park
Project	Plot 3b, Dove Valley Park	Project	Plot 3b Proposed Sections

Revision History

Rev	Date	Description	Drawn	Checked	By
01	25/05/2025	Planning Issue	MW	AS	
02	15/05/2025	Initial Issue	MW	DRS	

Project Details

date	May 2025	drawn	MW
scale @ A0	As indicated	checked	DRS