


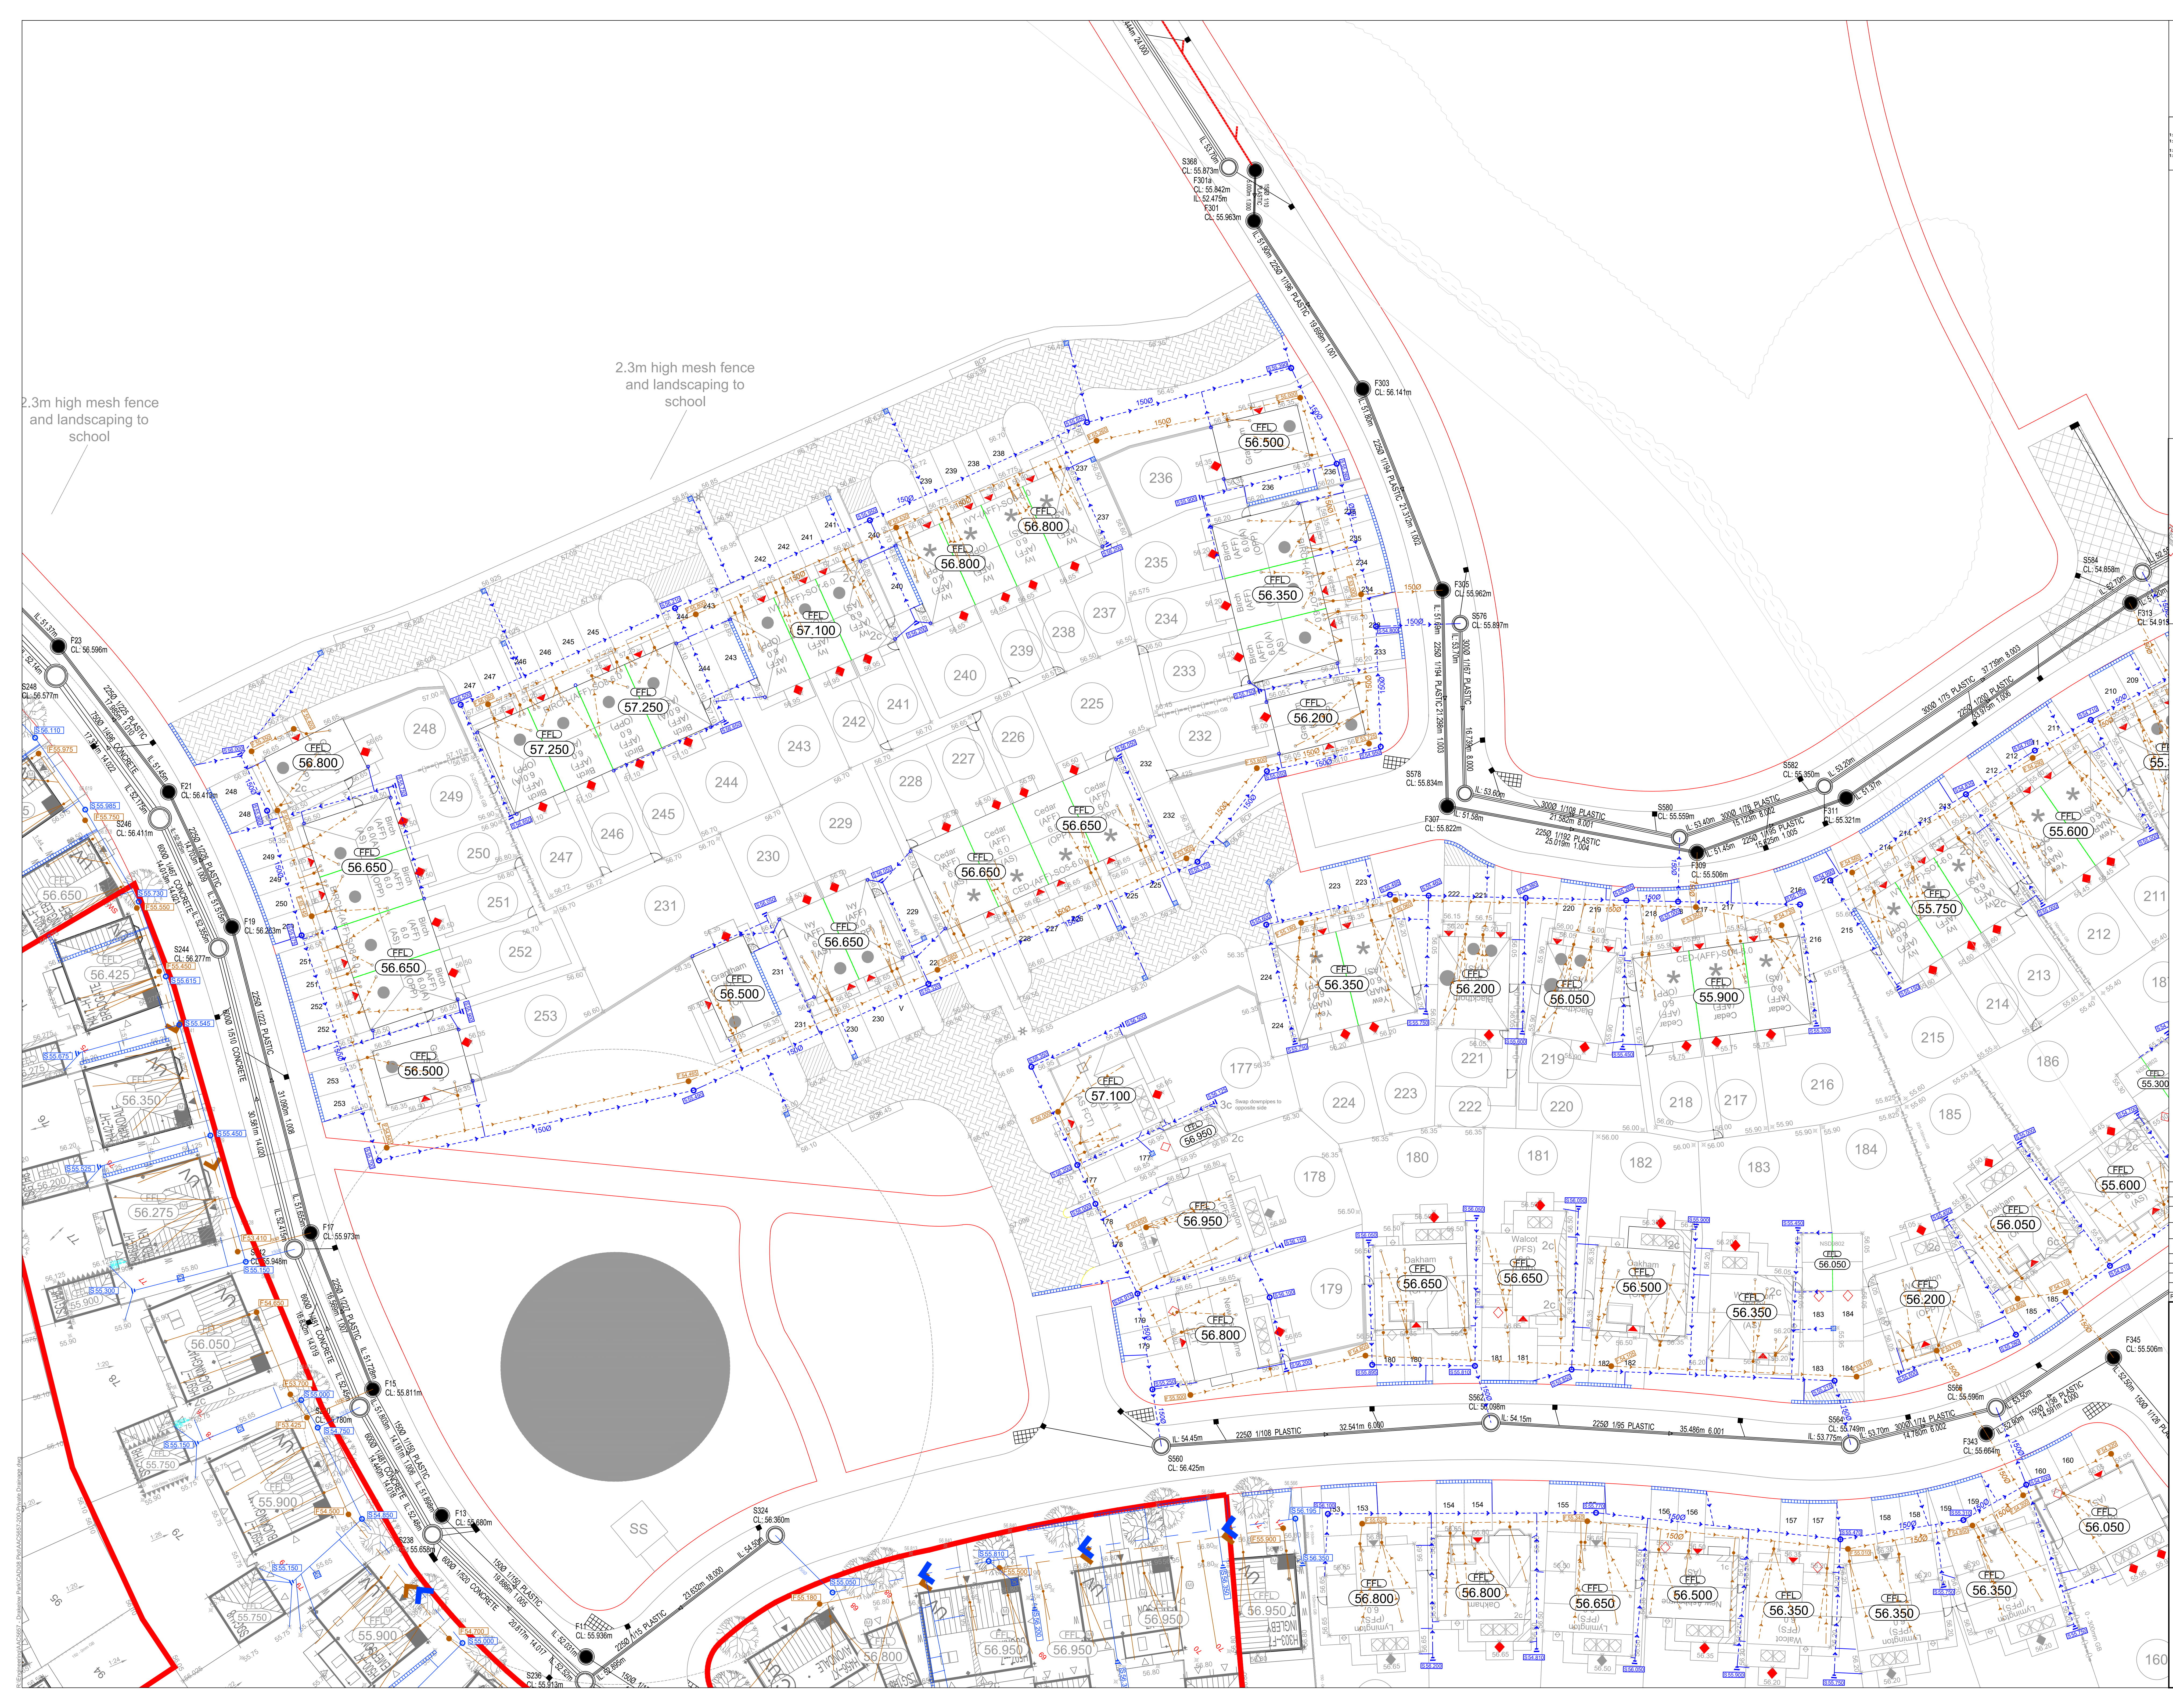

© 2019 RPS Group

Notes

- This drawing has been prepared in accordance with the scope of RPS's appointment with its client and is subject to the terms and conditions of that appointment. RPS accepts no liability for any use of this document other than by its client and only for the purposes for which it was prepared and provided.
- If received electronically it is the recipient's responsibility to print to correct scale. Only written dimensions should be used.
- This drawing should be read in conjunction with all other relevant drawings and specifications.

For guidance only. Do not scale off this drawing

THIS DRAWING IS TO BE READ IN CONJUNCTION WITH ALL RELEVANT DESIGN DRAWINGS AND OTHER INFORMATION.

ALL REAR GARDEN GRADIENTS ARE APPROXIMATE AND MAY VARY SLIGHTLY TO SITE CONDITIONS. ALL RETAINING STRUCTURES TO BE DESIGNED BY STRUCTURAL ENGINEER.

PRIVATE DRAINAGE

Foul Water
Inspection Chamber 100mm Ø
Manhole Chamber 100mm Ø
Pipe Line

Surface Water
Gully
Inspection Chamber 100mm Ø
Manhole Chamber 100mm Ø
Pipe Line

321 Bradford Street, Birmingham,
West Midlands B5 6ET
T: +44 121 622 8020 E: rps@rpsgroup.com

Client: **Countryside Properties**

Project: **Drakelow Park**

Title: **Private Drainage Sheet 10**

Status	Scale @ A0	Date Created
Construction	1:200	07.12.2021
Task Team Manager	Information Manager	Task Information Manager
AG	CW/GBUJW/KJ	AG
Document Number	AAC5657-RPS-xx-xx-DR-C-200-10	
Project Code - Original - Zone - Level - Type - Role - Drawing Number	RPS Project Number	
AAC5657	Suitability	Revision
rpsgroup.com	S4	C09