


- KEY:**
- Full Planning Boundary
 - County Boundary Line
 - Road to be stopped up
 - Road gated with restricted access

- Alignment changed and tie-in to existing highway moved west, to raise the bypass above flood levels for entire length
- Additional tie-in to quarry now required due to increased height of bypass
- Works required to Barton Brook due to change in alignment to raise the level of the bypass above flood levels, and meet Staffordshire County Council Technical Approval
- Proposed gated access to Station Lane, with vehicular traffic restricted except for essential access.
- Height of bridge increased with earthworks adjusted on the approaches
- Section of existing Main Street to be stopped up. Topsoil and grass seed treatment with fence line amendments subject to detailed design and technical approval.
- Alignment changed at tie-in due to a change in land ownership

A Site Boundary line amended
- First Issue

CDW MT MT 08.03.24
CDW MT MT 06.03.24

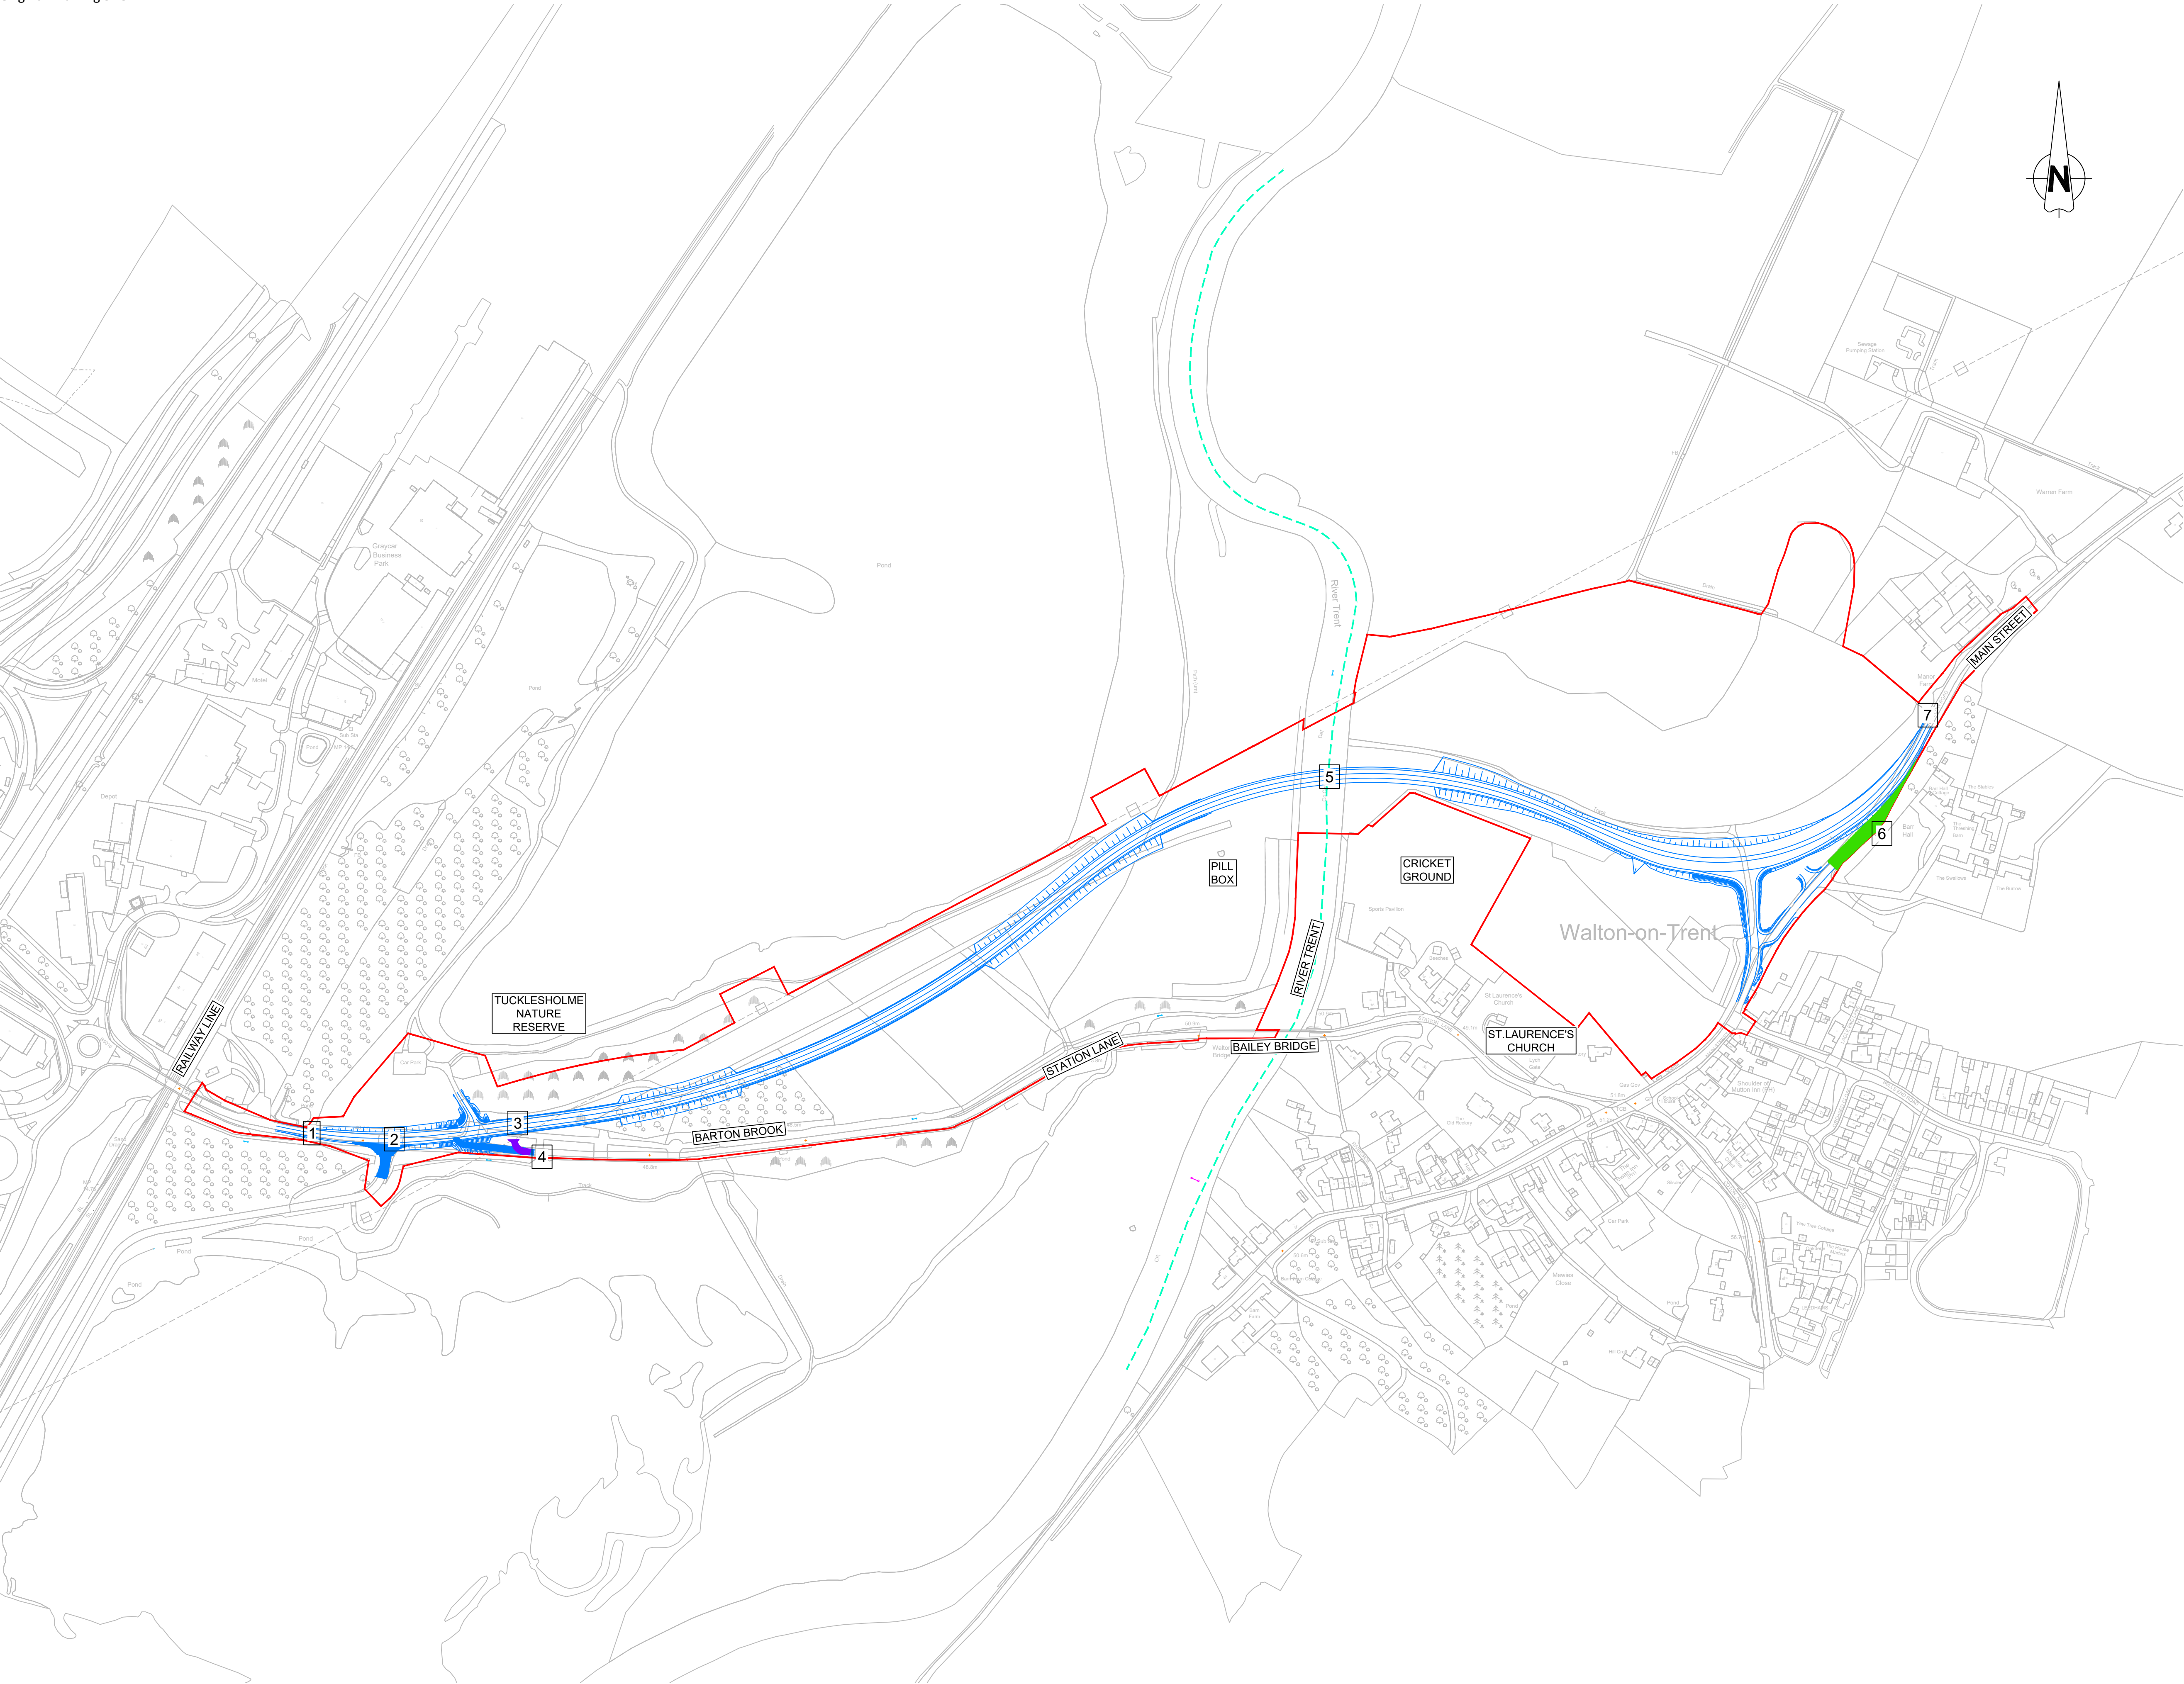

6150 Knights Court, Solihull Parkway, Birmingham, B37 7WY
T +44 (0)203 958 5400 E mail@brookbanks.com
W brookbanks.com

Countryside Properties (UK)
Limited

Walton-on-Trent Bypass

Proposed Scheme and Road Stopping Up Access/Restricted Access - Figure 4.4

Status		Status Date
Draft		Mar 2024
Drawn	Checked	Date
CDW	MT	06.03.2024
Scale	Number	Rev
1:2500	10738-100-015	A
0 50 100 150 200 250		
METRES		