




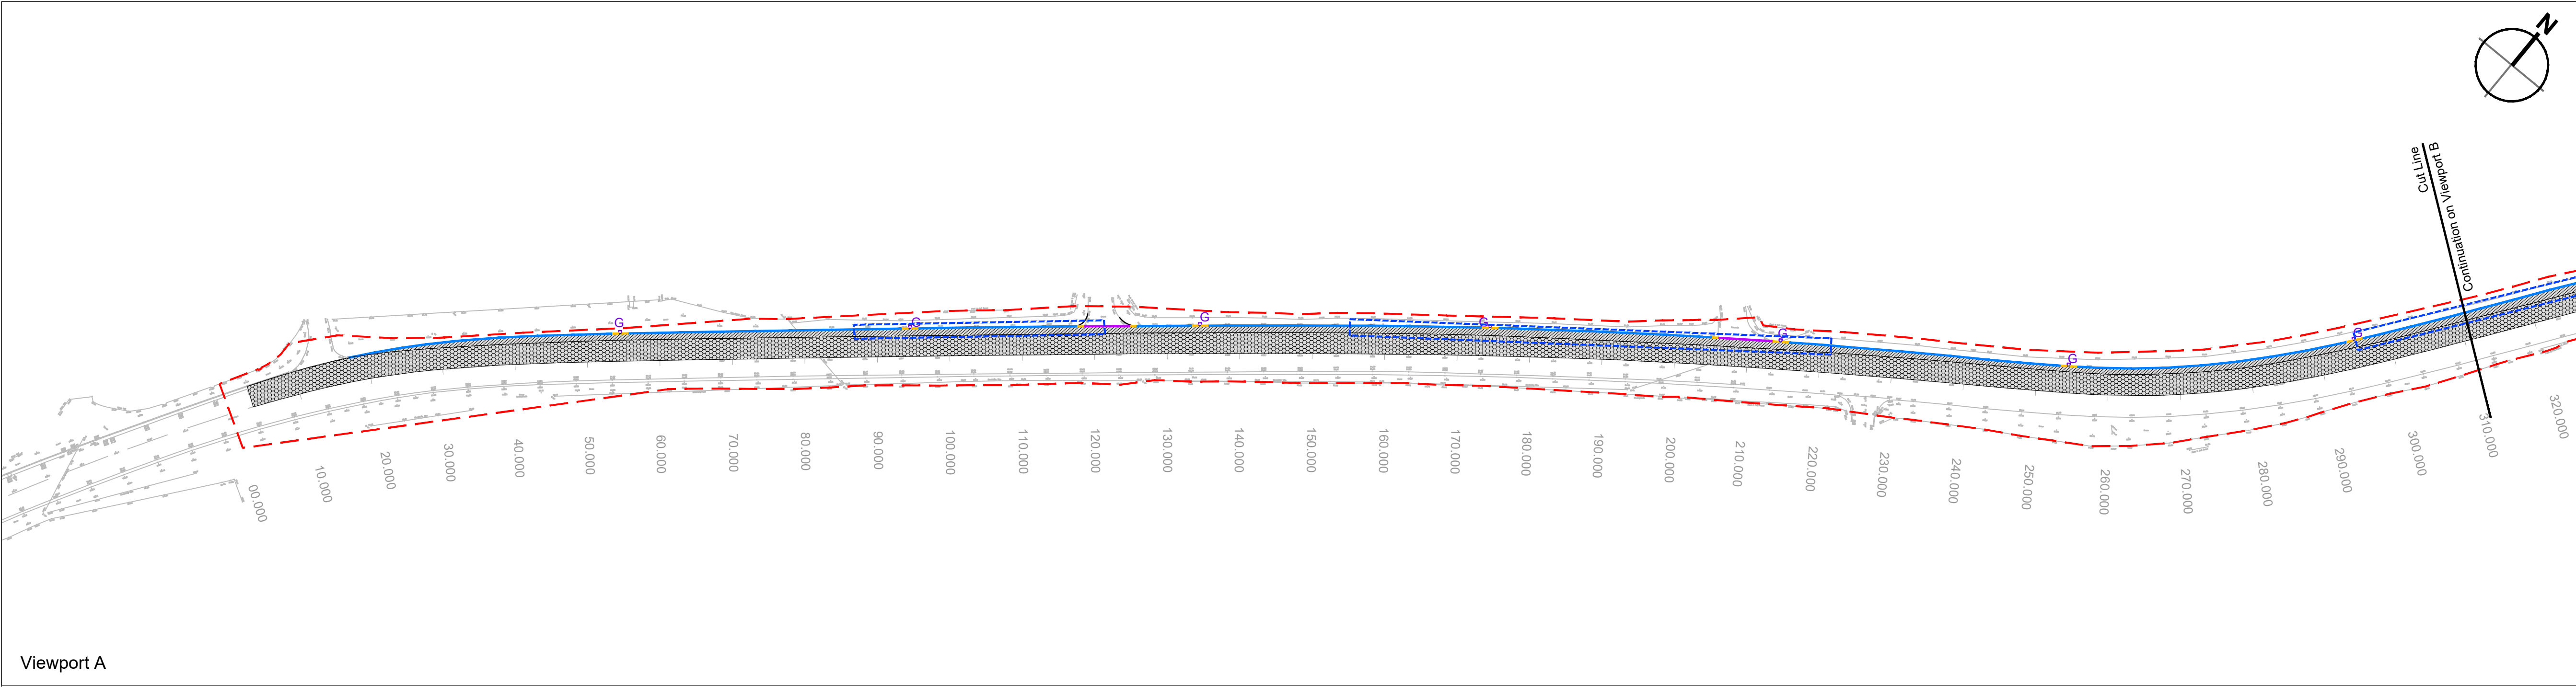

Viewport A

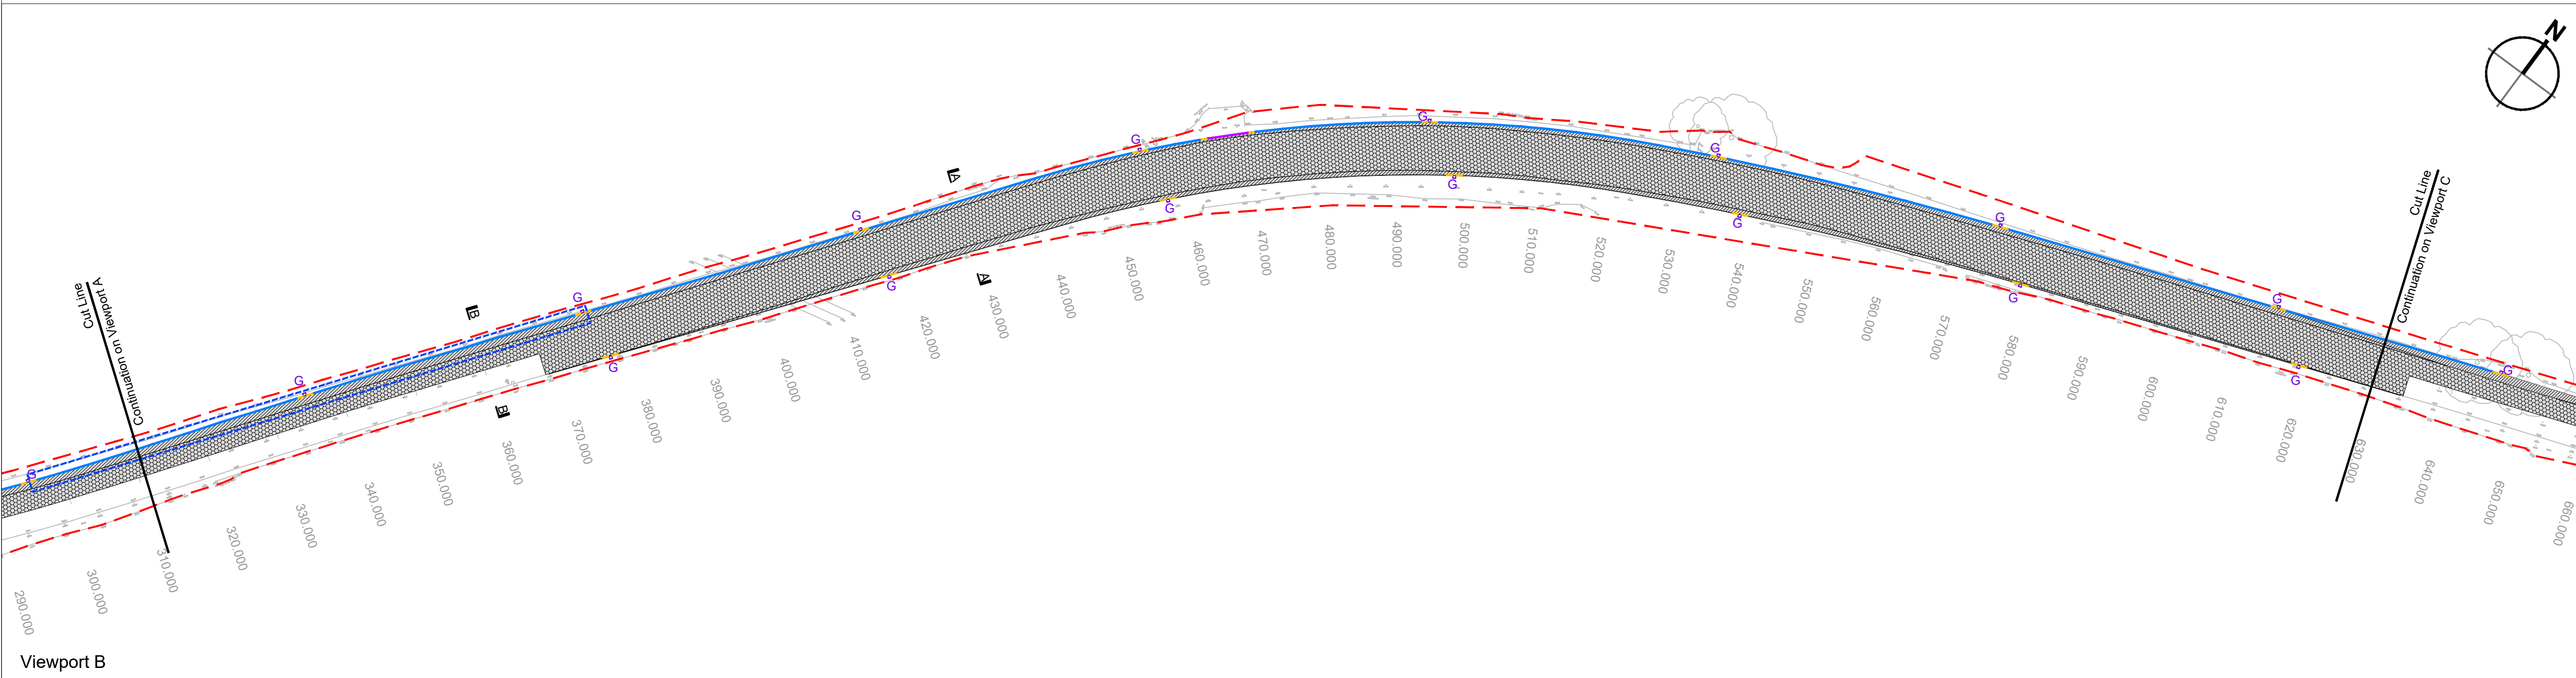


Viewport B

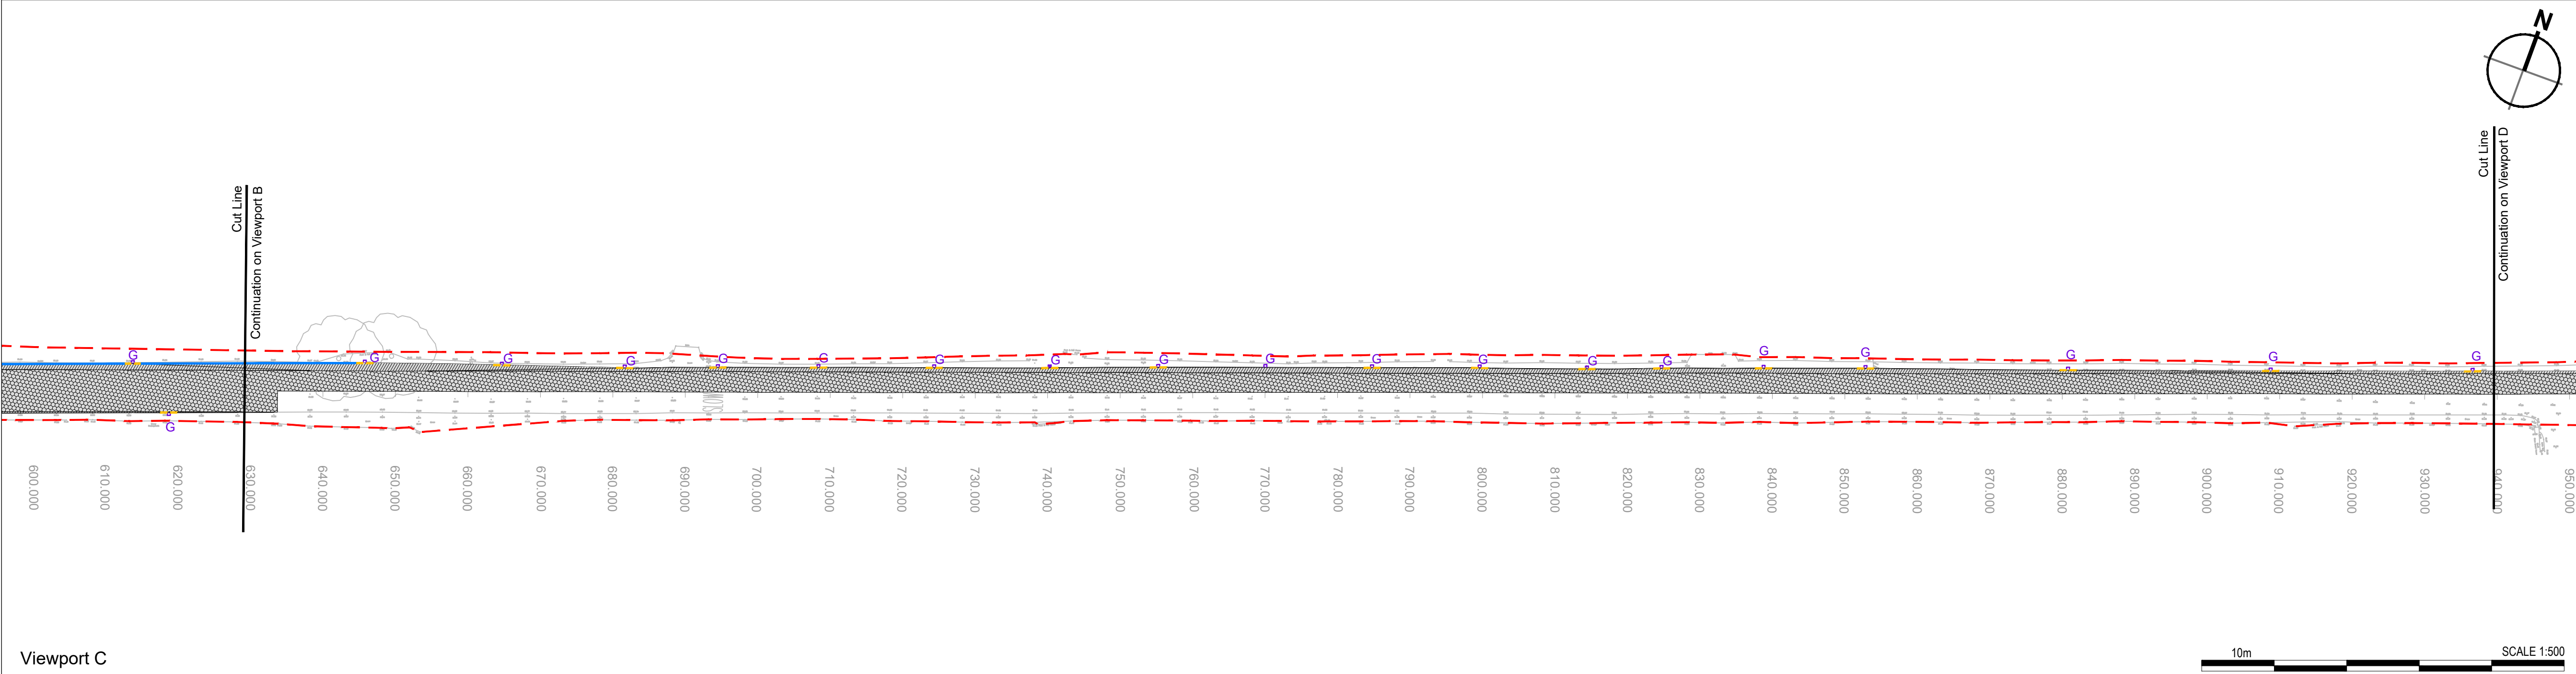

Viewport C

- © 2023 RPS Group
- Notes
- This drawing has been prepared in accordance with the scope of RPS's appointment with its client and is subject to the terms and conditions of that appointment. RPS accepts no liability for any use of this document other than by its client and only for the purposes for which it was prepared and provided.
 - If received electronically it is the recipients responsibility to print to correct scale. Only written dimensions should be used.
 - This drawing should be read in conjunction with all other relevant drawings and specifications.
 - All works to be in accordance with Derbyshire County Council's Specification for Highway Works.
 - For construction details refer to drawing number 021280-RPS-SI-XX-DR-CR-1880.
 - Existing carriageway cross fall to be maintained over the area of widening.
 - Existing services depths and locations to be confirmed on site prior to commencement of works.
 - Safe system of work in the vicinity of overhead cables to be agreed with the relevant statutory undertakers.
 - The extents of the resurfacing in the footway and carriageway may be extended by the DCC Clerk of Works. The extents may be increased to cover trenches associated with the works not shown on the drawings submitted for technical approval or increased to cover damage to the highway caused by the works. Any damage shall be assessed from pre-construction survey or photographs submitted at Technical Approval Stage.
 - For typical sections A-A and B-B refer to drawing number 021280-RPS-SI-XX-DR-CR-1880.

- Key:
- Extent of highway works
 - Proposed carriageway construction for widening <1m
 - Proposed carriageway resurfacing
 - Proposed HB2 kerb, 125mm upstand
 - Proposed BN kerb, 25mm upstand at vehicle crossover
 - Proposed dropper kerb
 - Assumed highway boundary (based on information provided by DCC)
 - Area of carriageway construction for widening >1m
 - Grip cut in verge to assist with road drainage. Refer to drawing number 021280-RPS-SI-XX-DR-CR-1881 for the construction details

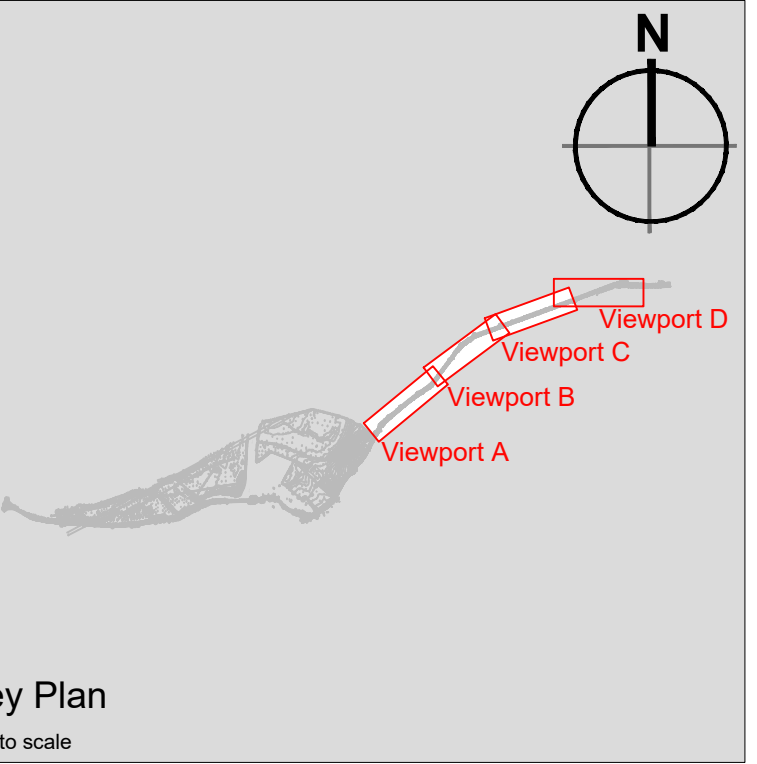

Key Plan

Not to scale

C01	Issued for construction	DM	AB	26.01.24
P04	Revised to reflect the latest general arrangement amendments	AB	LAM	19.01.24
P03	Revised in accordance with comments received from DCC dated 06/11/2023	AB	LAM	27.11.23
P02	Revised in accordance with comments received from DCC dated 16/08/2023 and further to a meeting with DCC on 27/09/2023.	AB	LAM	19.10.23
P01	First Issue	AB	LAM	09.03.23
Rev	Description	By	Ckd	Date

rps MAKING COMPLEX EASY
A TETRA TECH COMPANY

Sherwood House, Sherwood Avenue,
Newark, Nottinghamshire, NG24 1QQ
T:01636 605 700 E: rpsnewark@rpsgroup.com

Client
COUNTRYSIDE
Places People Love

Project
**Drakelow Park Access
Carriageway Widening**

Title
**S.278 Agreement Works
Pavement and Kerbing Layout
(Sheet 1 of 2)**

RPS Project Number
NK021280

Scale @ A1
1:500

Date Created
28.02.23

Task Team Manager
SH

Information Author
AB

Task Information Manager
LAM

Status
S4 (Suitable for Construction)

Document Number
021280-RPS-SI-XX-DR-CR-1870

Revision
C01

Project Code - Originator - Functional - Spatial - Type - Discipline - Number

rpsgroup.com