



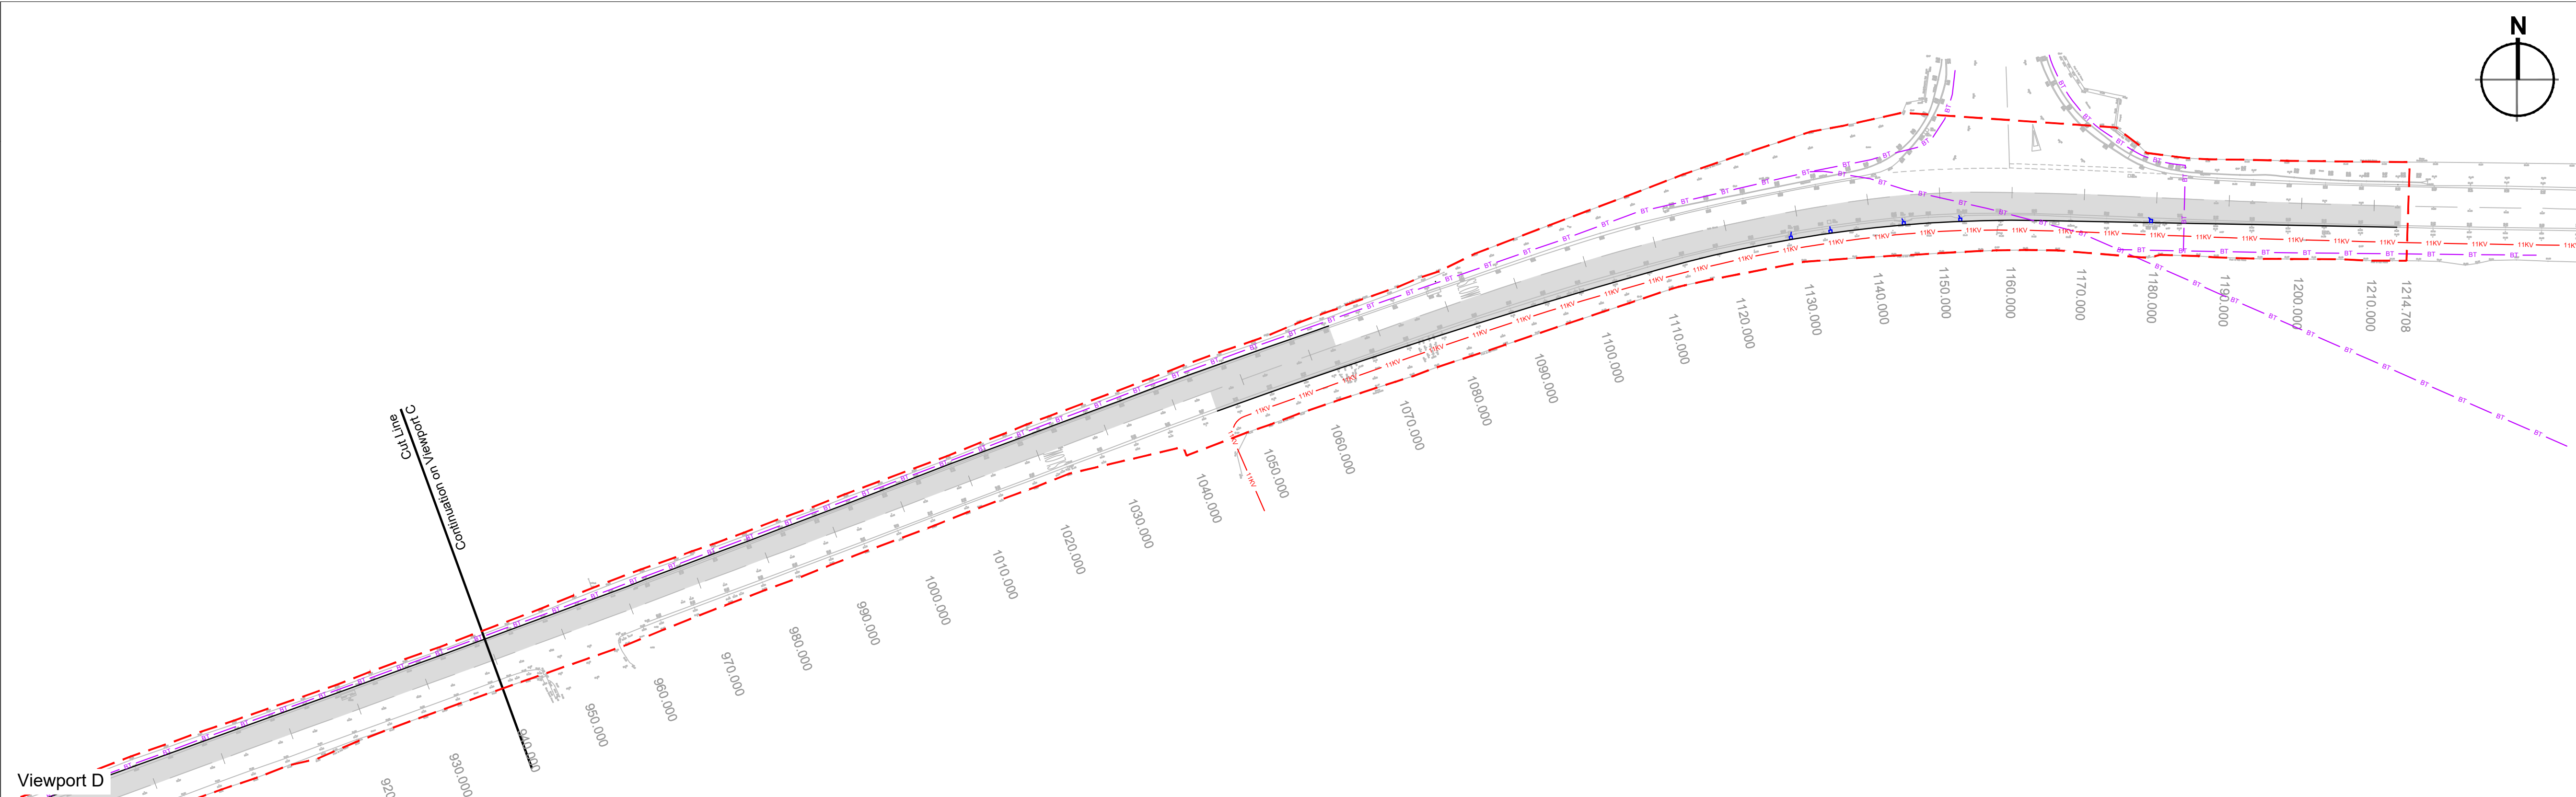

- © 2023 RPS Group
- Notes
1. This drawing has been prepared in accordance with the scope of RPS's appointment with its client and is subject to the terms and conditions of that appointment. RPS accepts no liability for any use of this document other than by its client and only for the purposes for which it was prepared and provided.
 2. If received electronically it is the recipient's responsibility to print to correct scale. Only written dimensions should be used.
 3. This drawing should be read in conjunction with all other relevant drawings and specifications.
 4. All works to be in accordance with Derbyshire County Council's Specification for Highway Works.
 5. All details shown in the drawing are subject to Technical Approval from Derbyshire County Council via S.278 Agreement.
 6. Existing services depths and locations to be confirmed on site prior to commencement of works.
 7. Safe system of work in the vicinity of overhead cables to be agreed with the relevant statutory undertakers.
 8. BT information shown in the drawing is based on BT records reference numbers: PVG02392H, PWA02381Y, QFP02388B, ZLS02398F.
 9. Western Power Distribution information shown in the drawing is based on drawing reference number Z2708580.
 10. The extents of the resurfacing in the footway and carriageway may be extended by the DCC Clerk of Works. The extents may be increased to cover trenches associated with the works not shown on the drawings submitted for technical approval or increased to cover damage to the highway caused by the works. Any damage shall be assessed from pre-construction survey or photographs submitted at Technical Approval Stage.

- Key:
- Extent of highway works
 - BT
 - 11kV underground services
 - Assumed highway boundary (based on information provided by DCC)

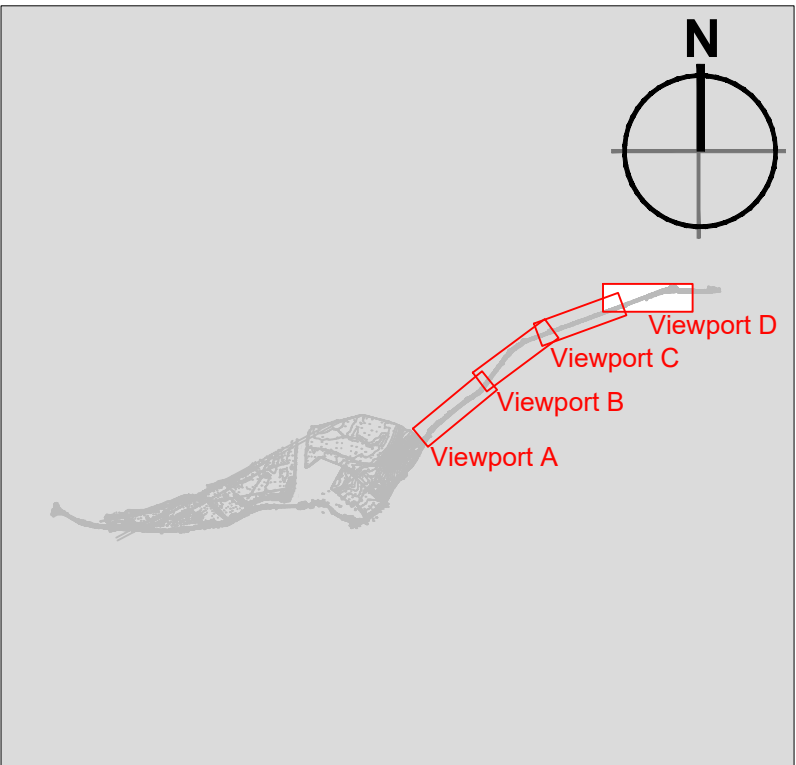

Key Plan

Not to scale

10m SCALE 1:500

C01	Issued for construction	DM	AB	26.01.24
P03	Revised to reflect the latest general arrangement amendments.	DM	AB	19.01.24
P02	Revised in accordance with comments received from DCC dated 16/08/2023 and further to a meeting with DCC on 27/09/2023.	AB	LAM	19.10.23
P01	First Issue	AB	LAM	09.03.23
Rev	Description	By	Ckd	Date

rps MAKING COMPLEX EASY
A TETRA TECH COMPANY

Sherwood House, Sherwood Avenue,
Newark, Nottinghamshire, NG24 1QQ
T:01636 605 700 E: rpsnewark@rpsgroup.com



Project

Drakelow Access Park
Carriageway Widening

Title

S.278 Agreement Works
Existing Services
(Sheet 2 of 2)

RPS Project Number	Scale @ A1	Date Created
NK021280	1:500	28.02.23
Task Team Manager	Information Author	Task Information Manager
SH	AB	LAM
Status		
S4 (Suitable for Construction)		
Document Number	Revision	
021280-RPS-SI-XX-DR-CR-1841	C01	
Project Code - Originator - Functional - Spatial - Type - Discipline - Number		
rpsgroup.com		