



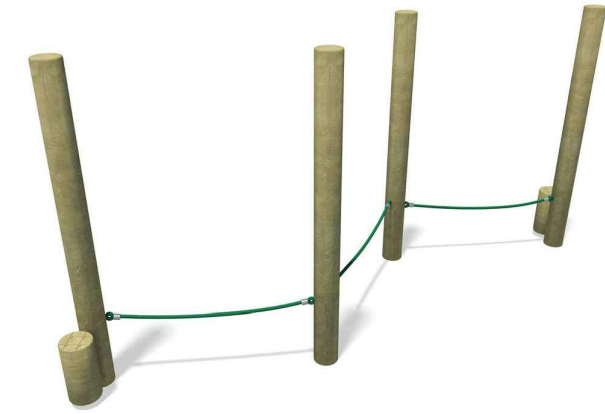

PE1. 'RPZ' Zig Zag Rope



PE2. 'MBA' Monkey Bars

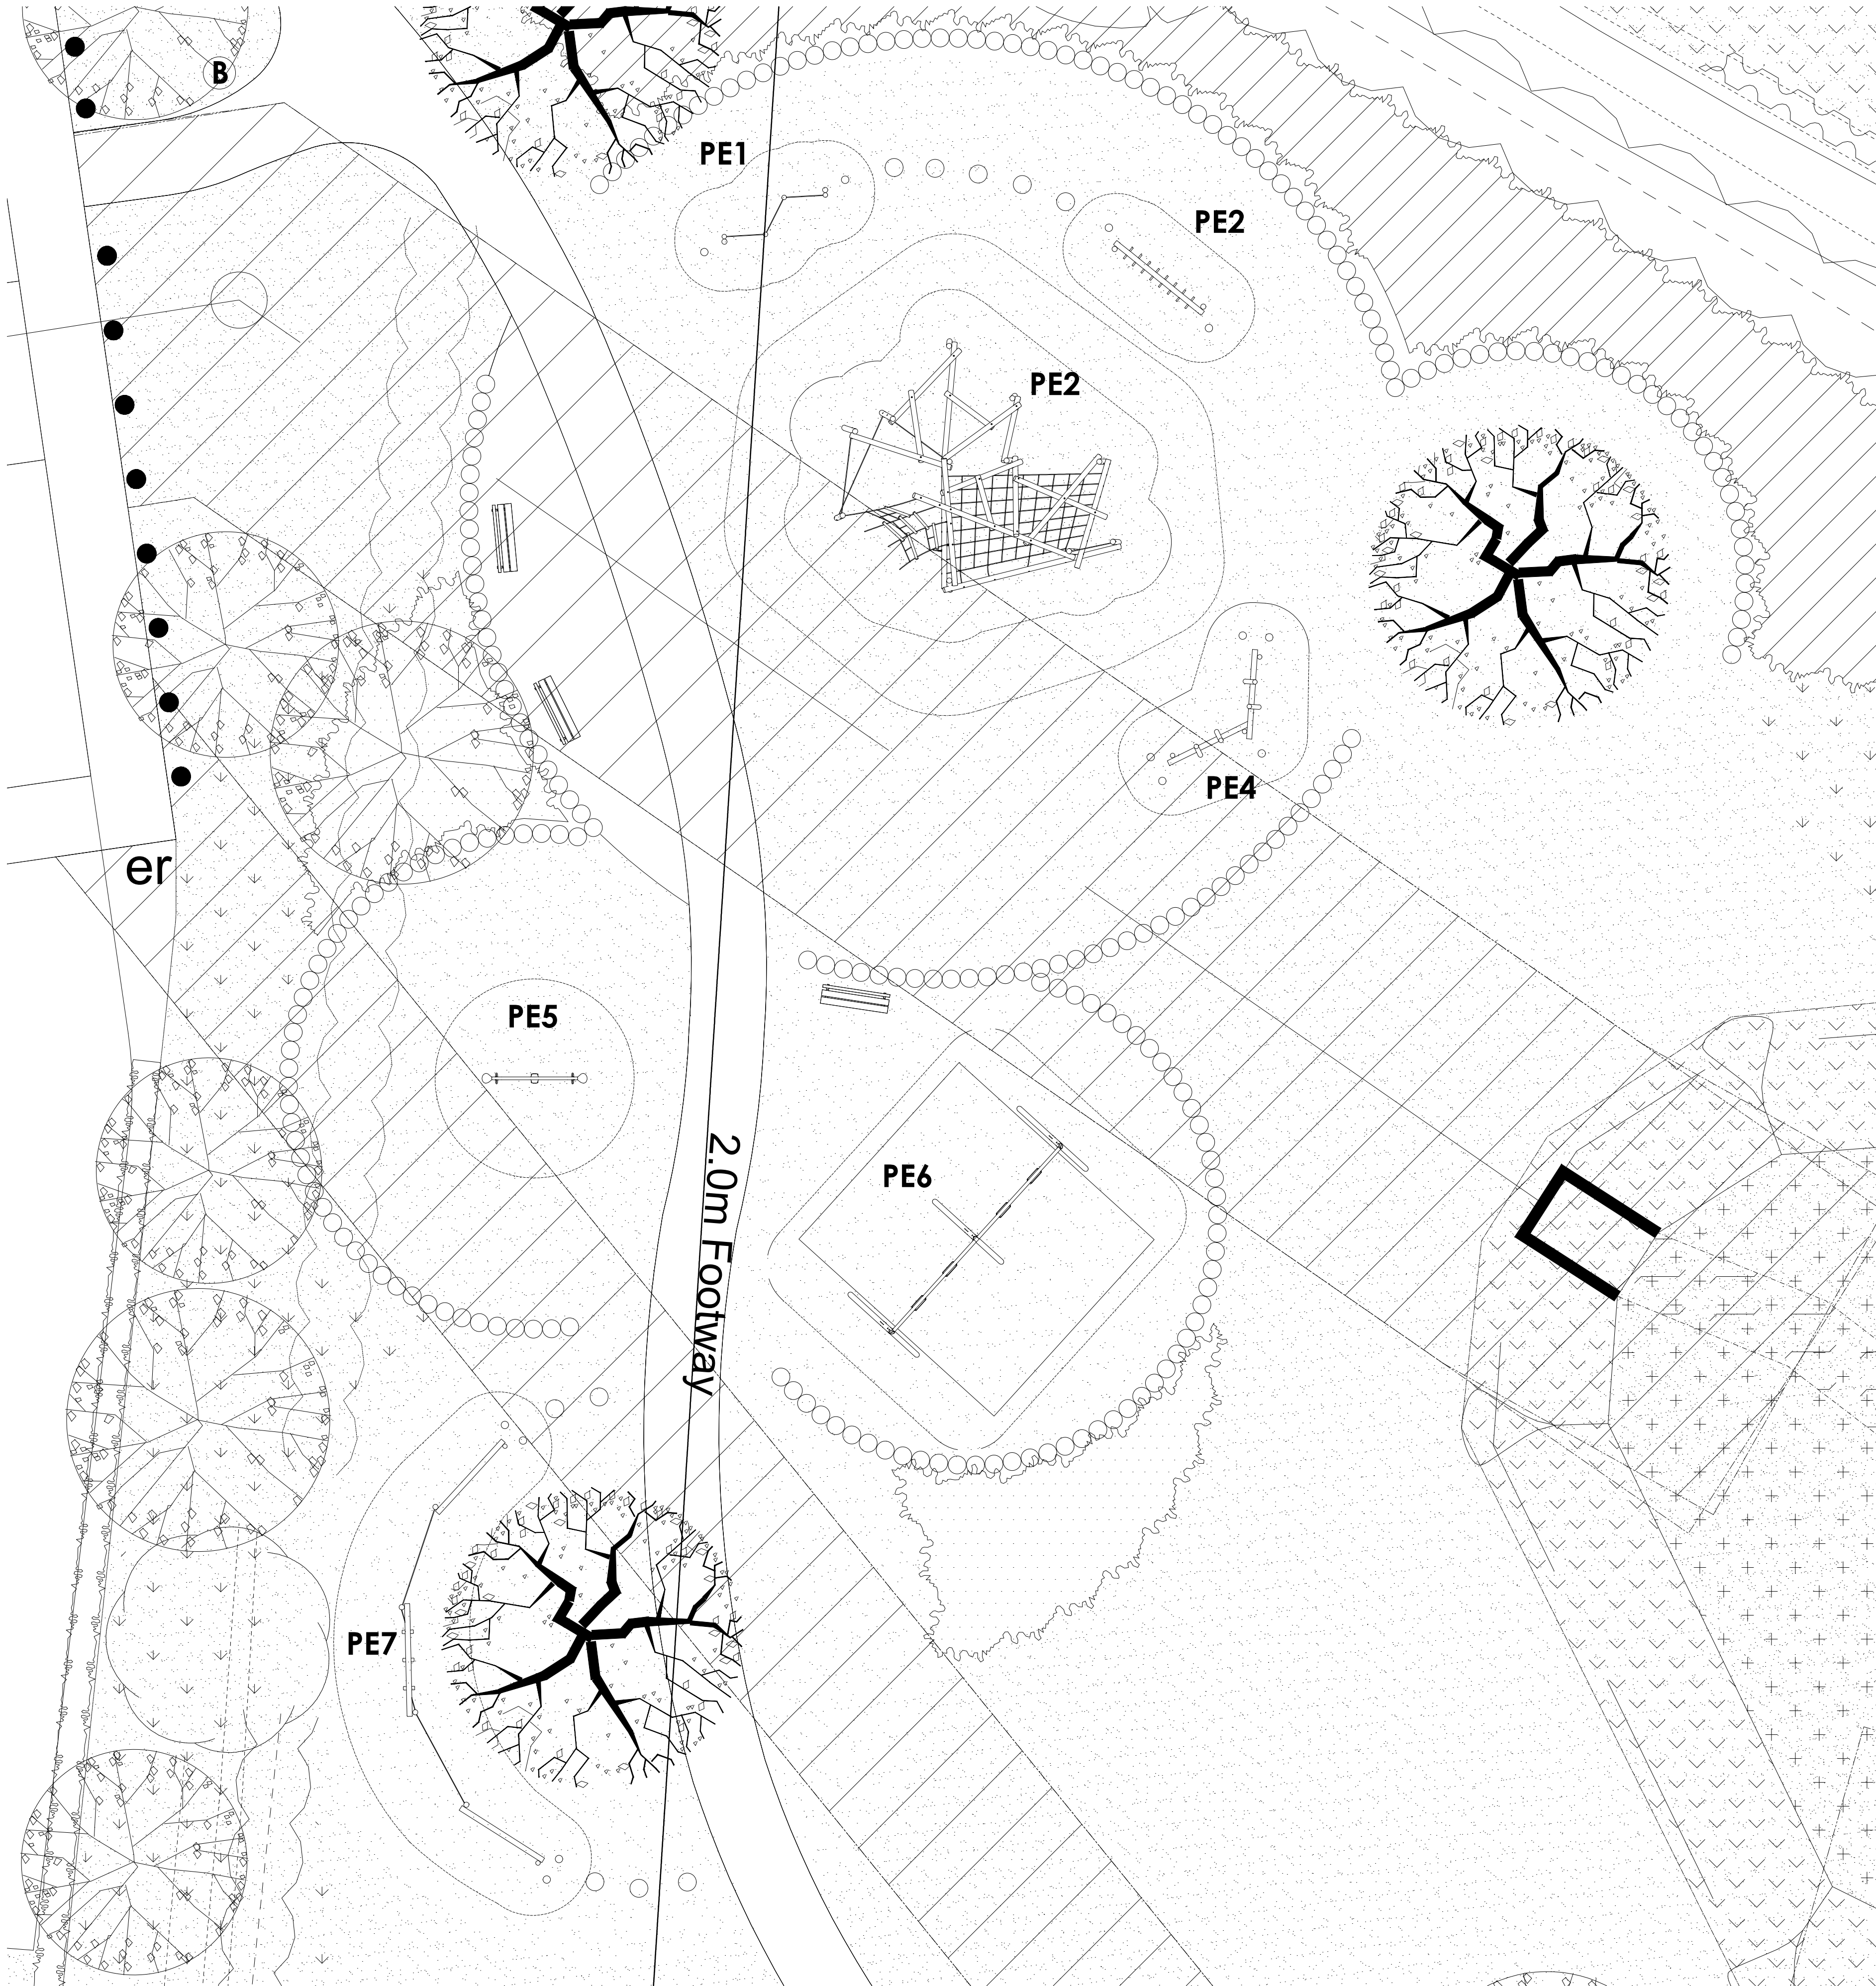

PE3. 'JC/CON' Congo Jungle Climber




PE4. 'INT' Intertwine



PE5. 'CRTB' Rota bounce



PE6. 'JSW(2AW)X2' 2-Bay Junior Swing supplied with 2 No. Flat seats and 1 No. Team Swing and with anti-wrap bearings.

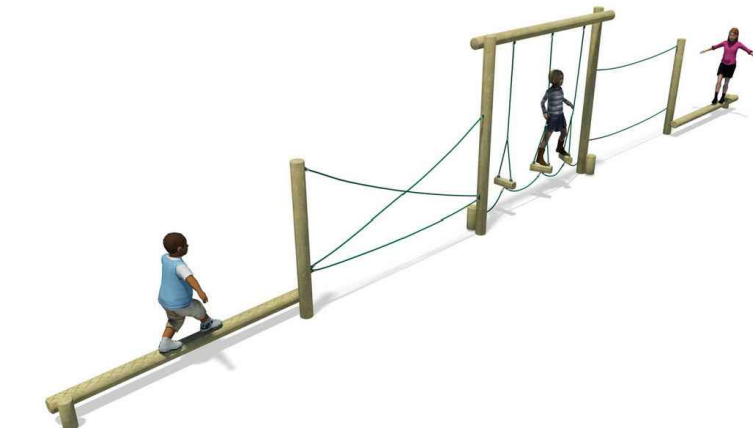

PE7. 'CMB/10' Combo 10 Adventure Trail

PLAY AREA SCHEDULE

Play Area 1

PE1. 'RPZ' Zig Zag Rope

PE2. 'MBA' Monkey Bars

PE3. 'JC/CON' Congo Jungle Climber

PE4. 'INT' Intertwine

PE5. 'CRTB' Rota bounce

PE6. 'JSW(2AW)X2' 2-Bay Junior Swing supplied with 2 No. Flat seats and 1 No. Team Swing and with anti-wrap bearings.

PE7. 'CMB/10' Combo 10 Adventure Trail

Timber stepping logs maximum 400mm high. Constructed to play manufacturers specification and to accord with RoSPA guidelines.

All play equipment supplied by Playdale (www.playdale.co.uk) or similar product from an approved manufacturer and set within grass matting, area appropriate to each individual item.

All play equipment and layout proposals to be specified in accordance with the requirements set out under BS EN 1176 and the Disability Discrimination Act. Following the agreement of play equipment and the general arrangement the selected manufacturer's details will be submitted to the local council for approval along with the finalised proposals and accompanying certificates and details.

Signs are to be supplied and erected that the play area is a 'Dog Free' zone and any other information required. Exact wording to be agreed with the Local Planning Authority.

KEY

- Existing trees and hedgerows to be retained and where required enhanced using the Native shrub mix as detailed in the schedule.
- Existing trees and hedgerows to be removed or cut back to allow for construction.
- Amenity Grass - A22, Low maintenance grass mix supplied by British Seed Houses (www.geminal.com) or similar approved.
- Meadow grassland - EM1, Basic General Purpose Meadow mixture supplied by Emorsgate Seeds (www.wildseed.co.uk) or similar approved.
- Wetland grass mixture - EGB, Meadow grass mixture for wetlands supplied by Emorsgate Seeds (www.wildseed.co.uk) or similar approved.
- Pond edge mixture - EP1, Pond edge mixture for wetlands supplied by Emorsgate Seeds (www.wildseed.co.uk) or similar approved.
- Litter bin - specification to be agreed with the LPA.
- Dog bin - specification to be agreed with the LPA.
- Seat - specification to be agreed with the LPA.
- Timber log walls to delineate the play area and seating areas to a height of 1m.
- Timber bollards - used at maximum 600mm high to delineate the feature open space area. Also used at a maximum height of 400mm above ground level as stepping logs connecting play apparatus in accordance with EN 1176.
- Reinforced grass safety surfacing - play manufacturers to detail in accordance with EN 1176.

Project
Derby Rd, Hatton

Drawing title
Detailed Play Area 1

Client
Bellway Homes East Midlands

Scale
1:100 @ A1

Date
13/03/2020

Checked
AL

Number/Figure
GL0383 27

golby+luck
landscape architects