

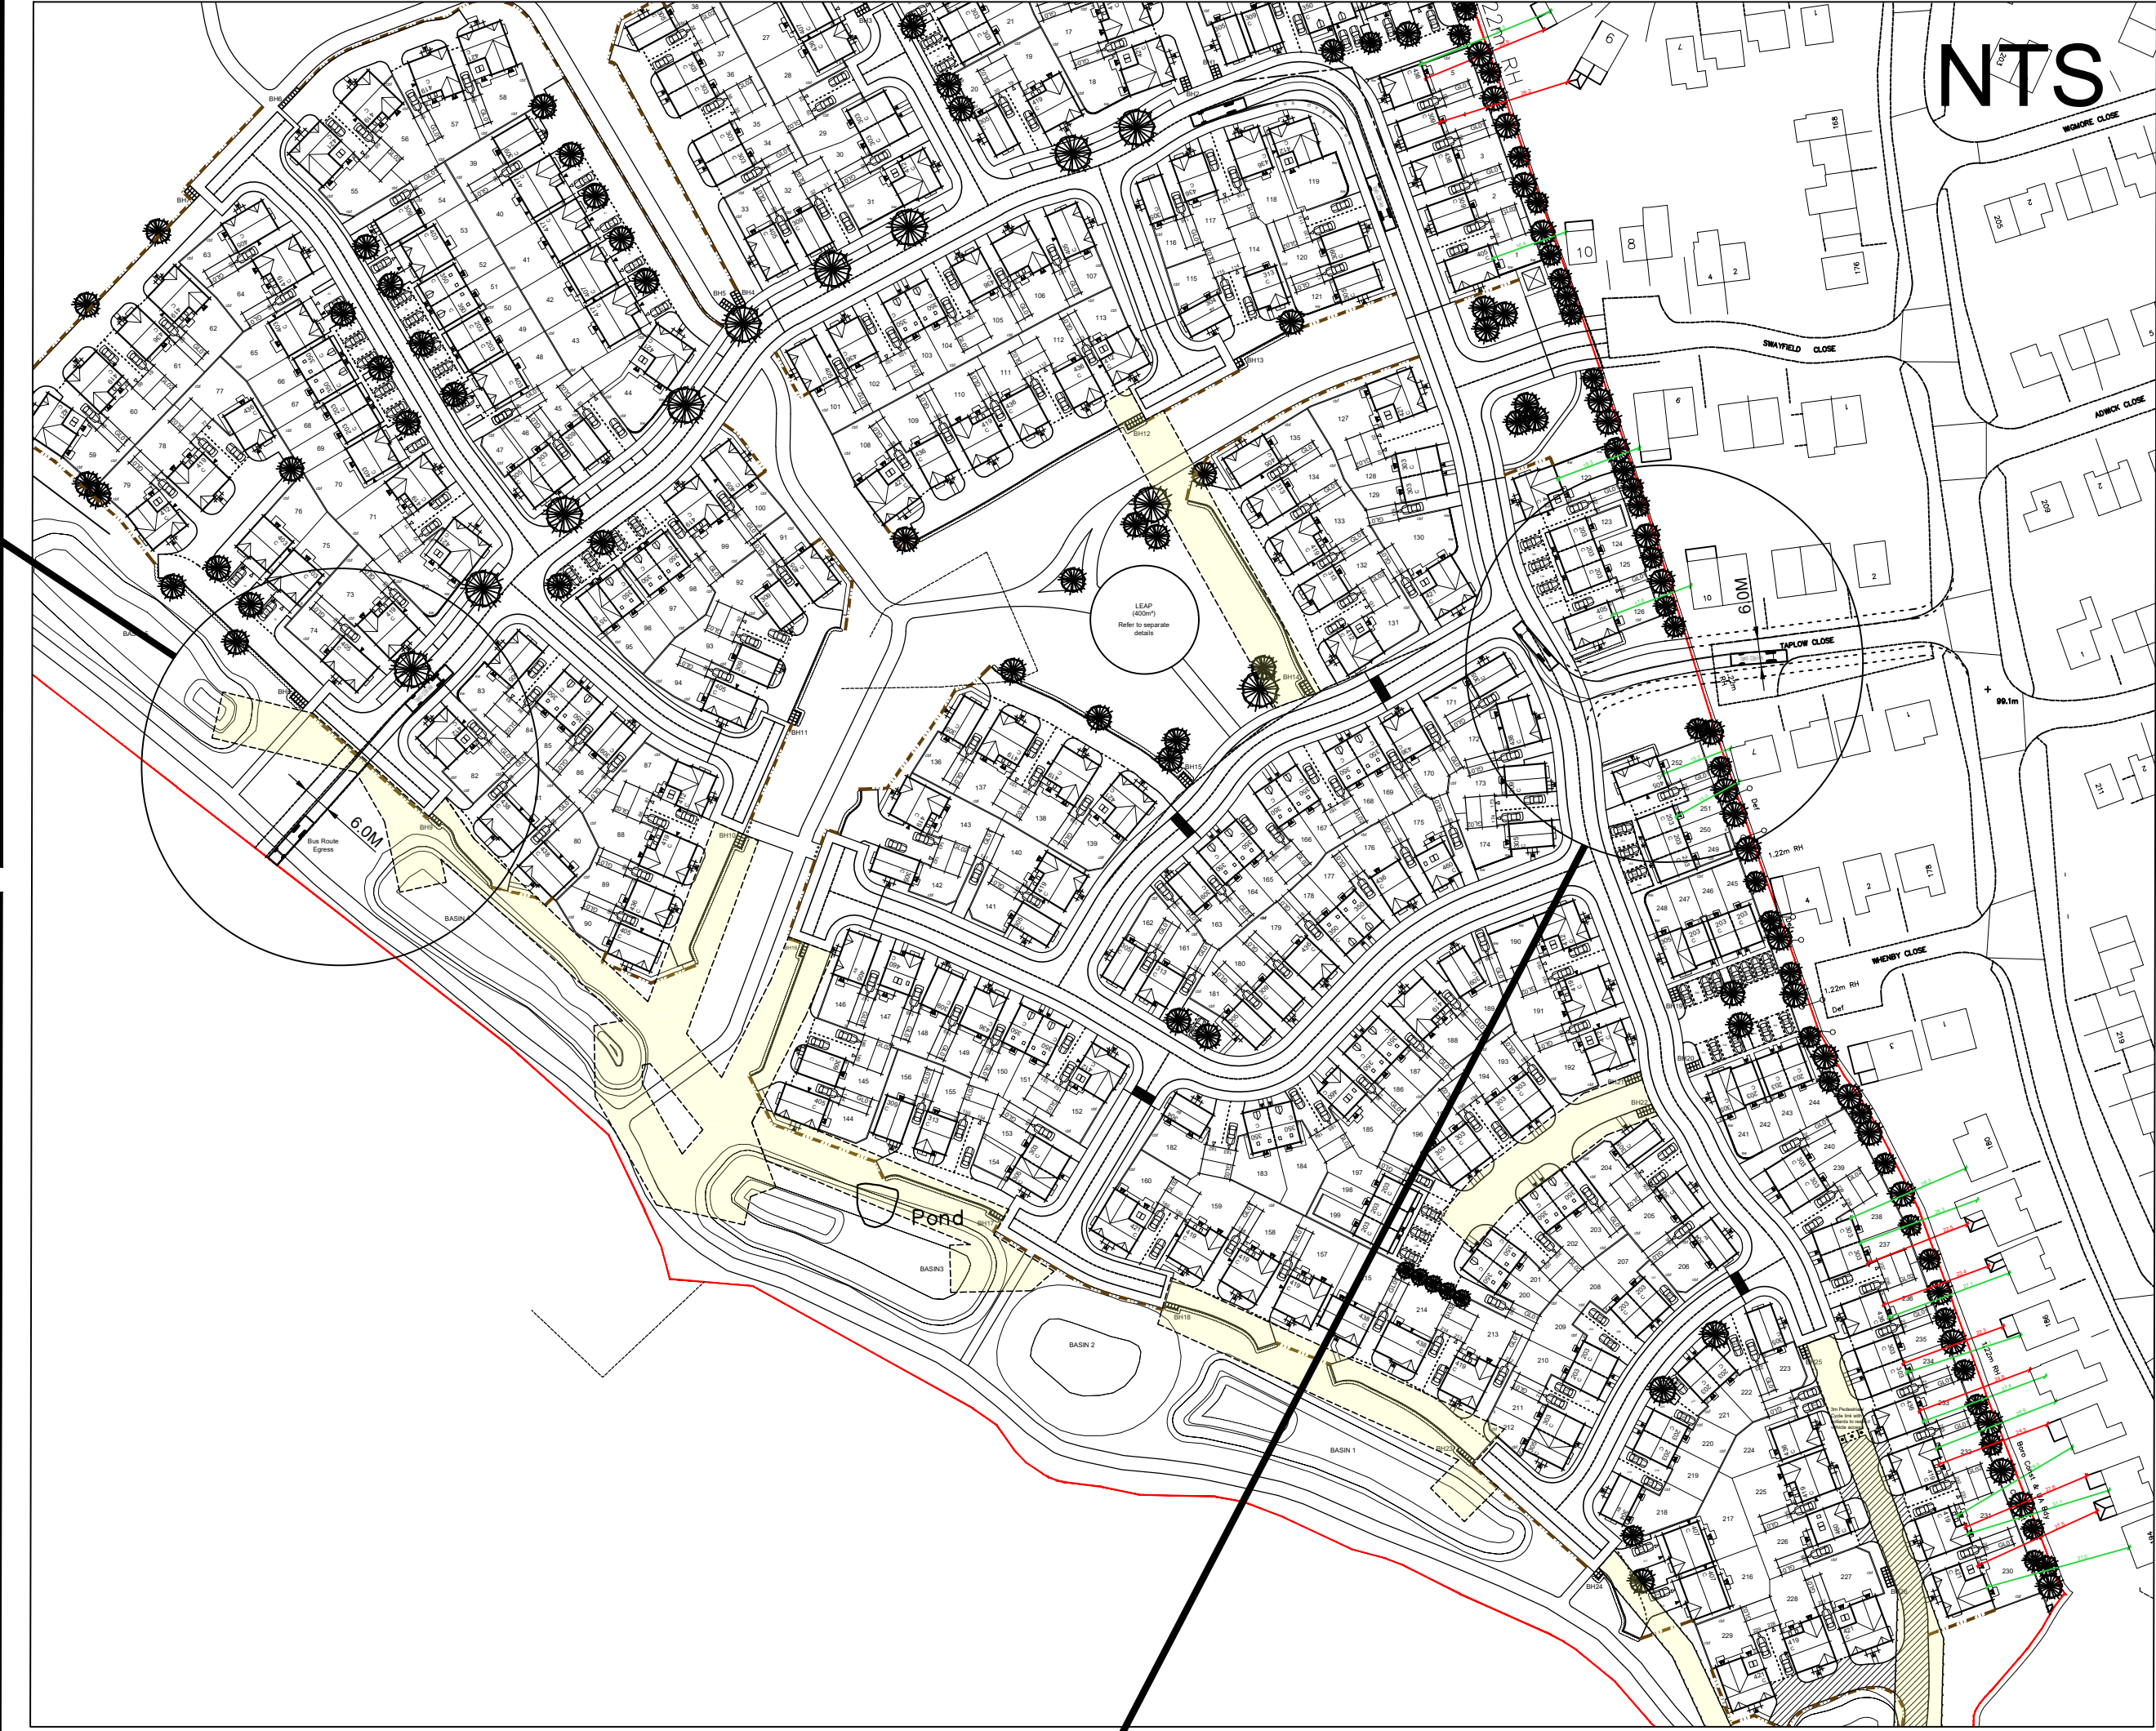
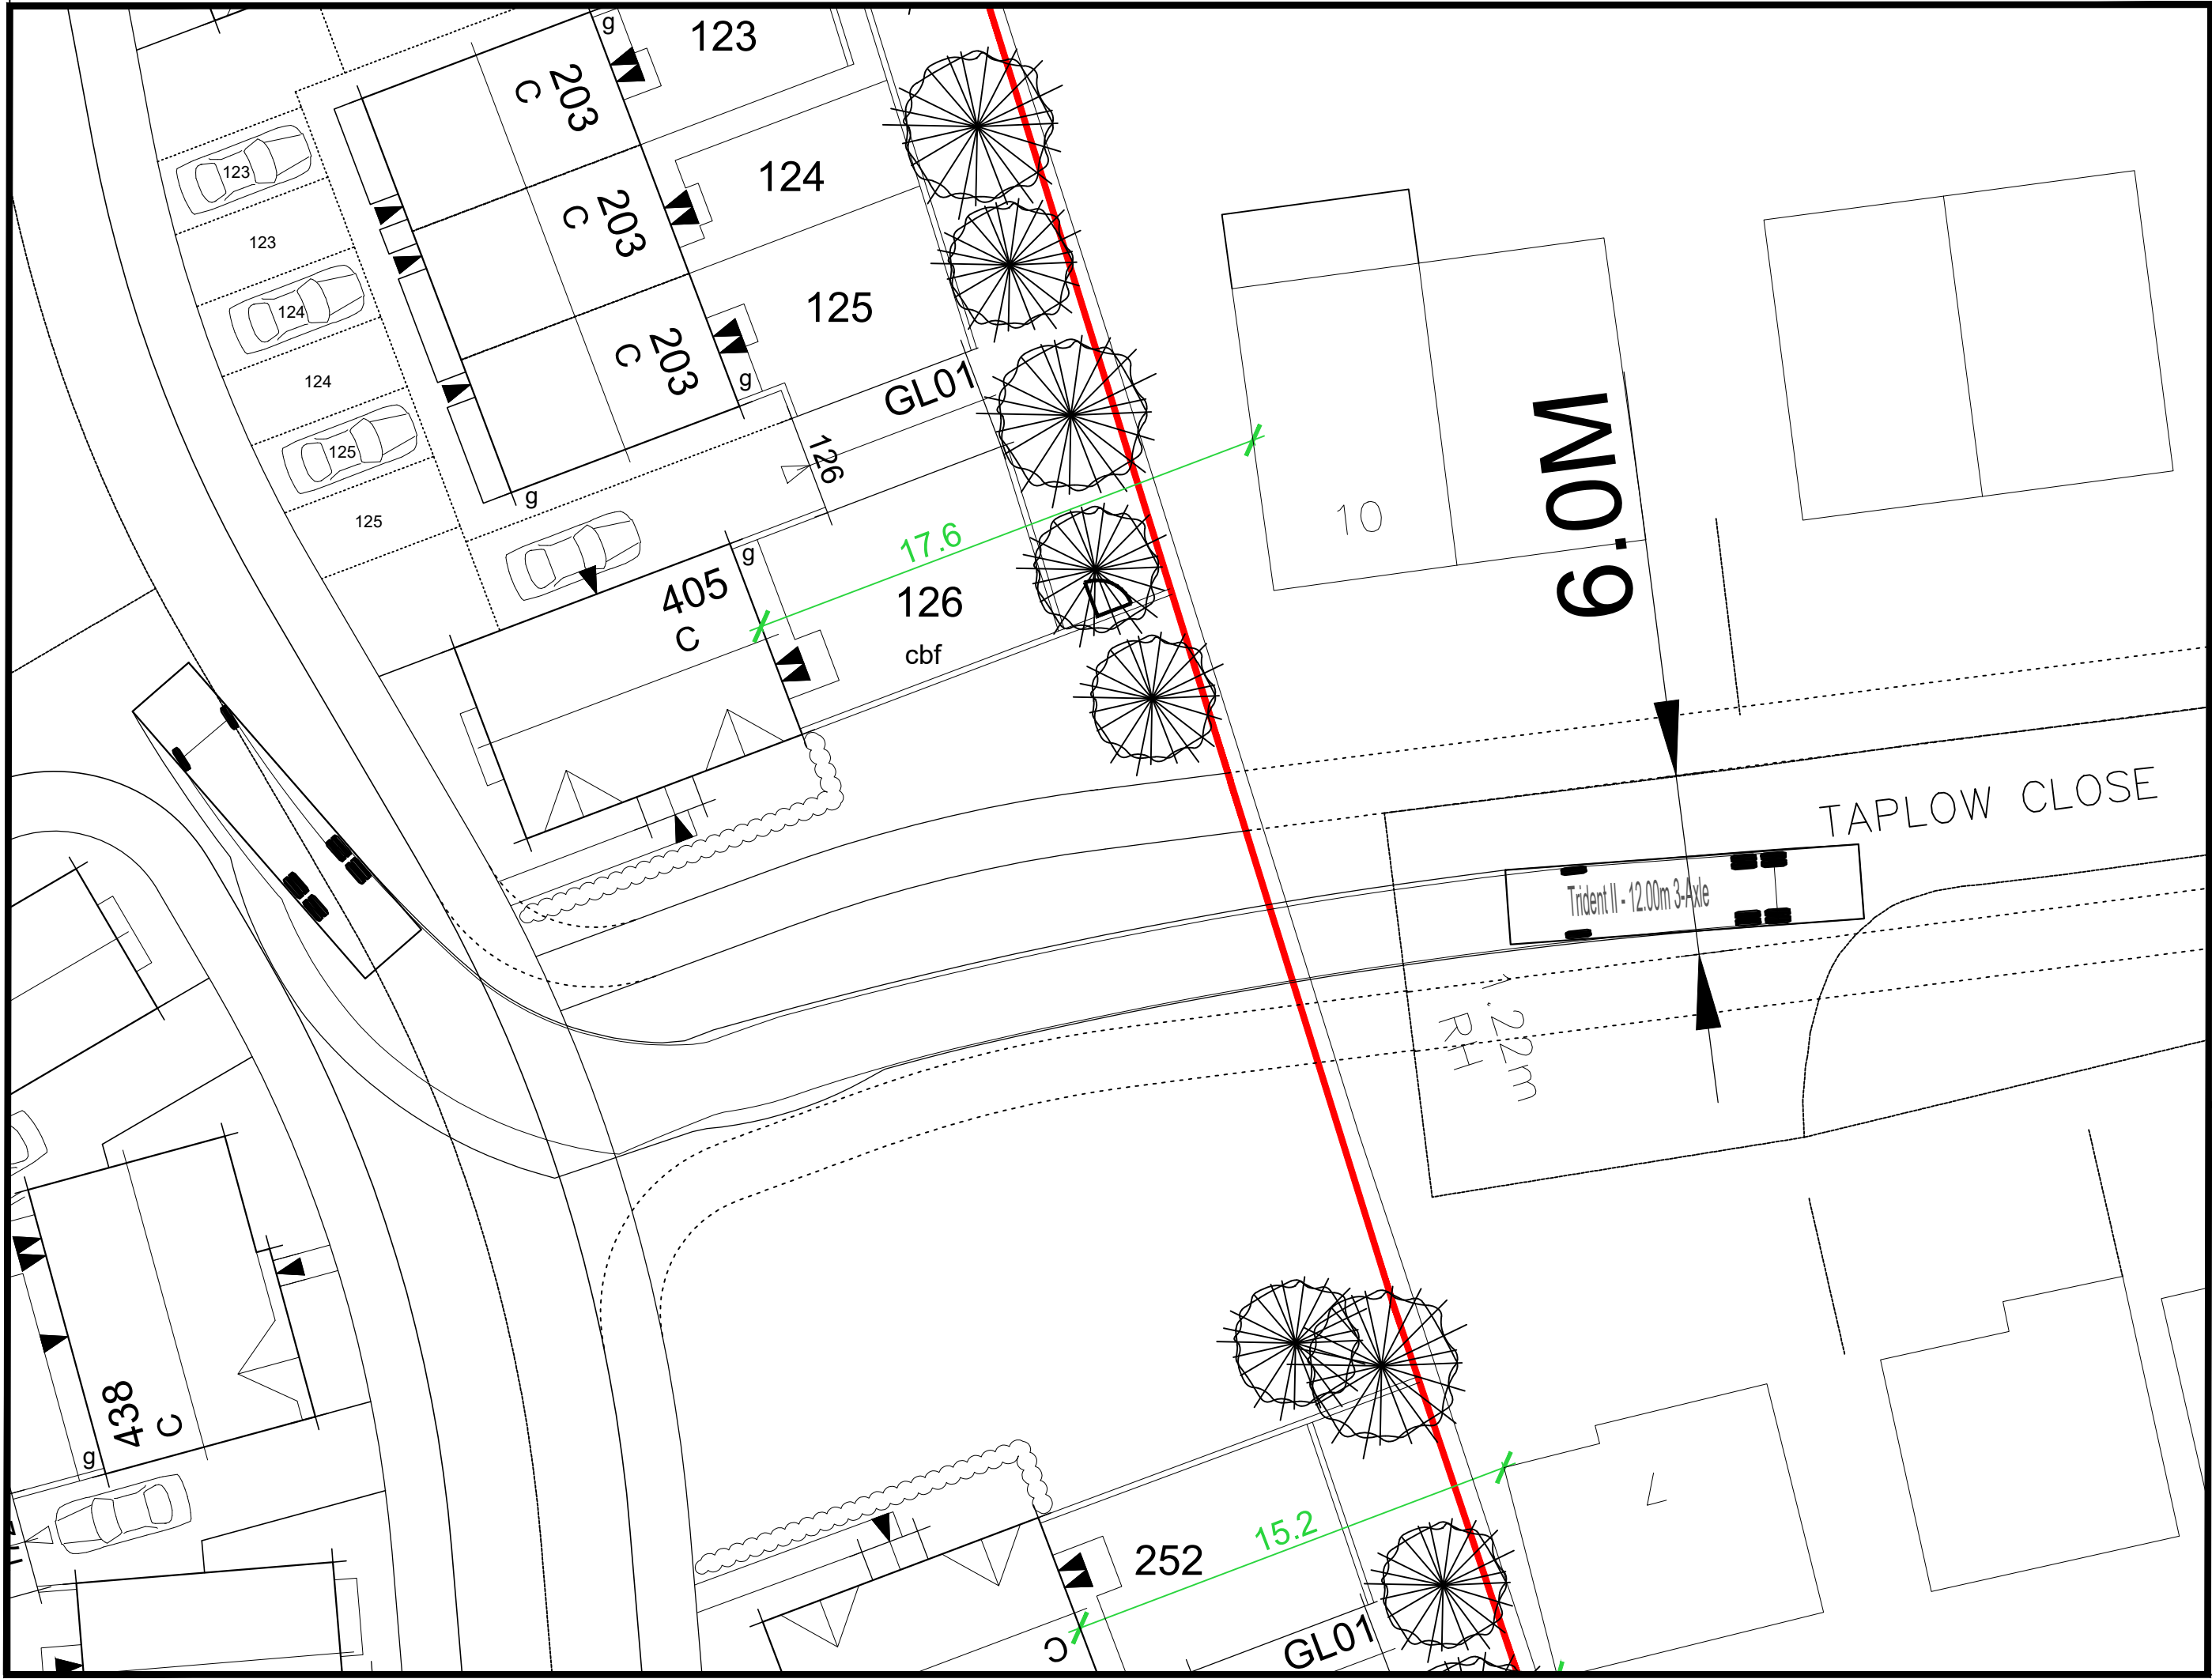


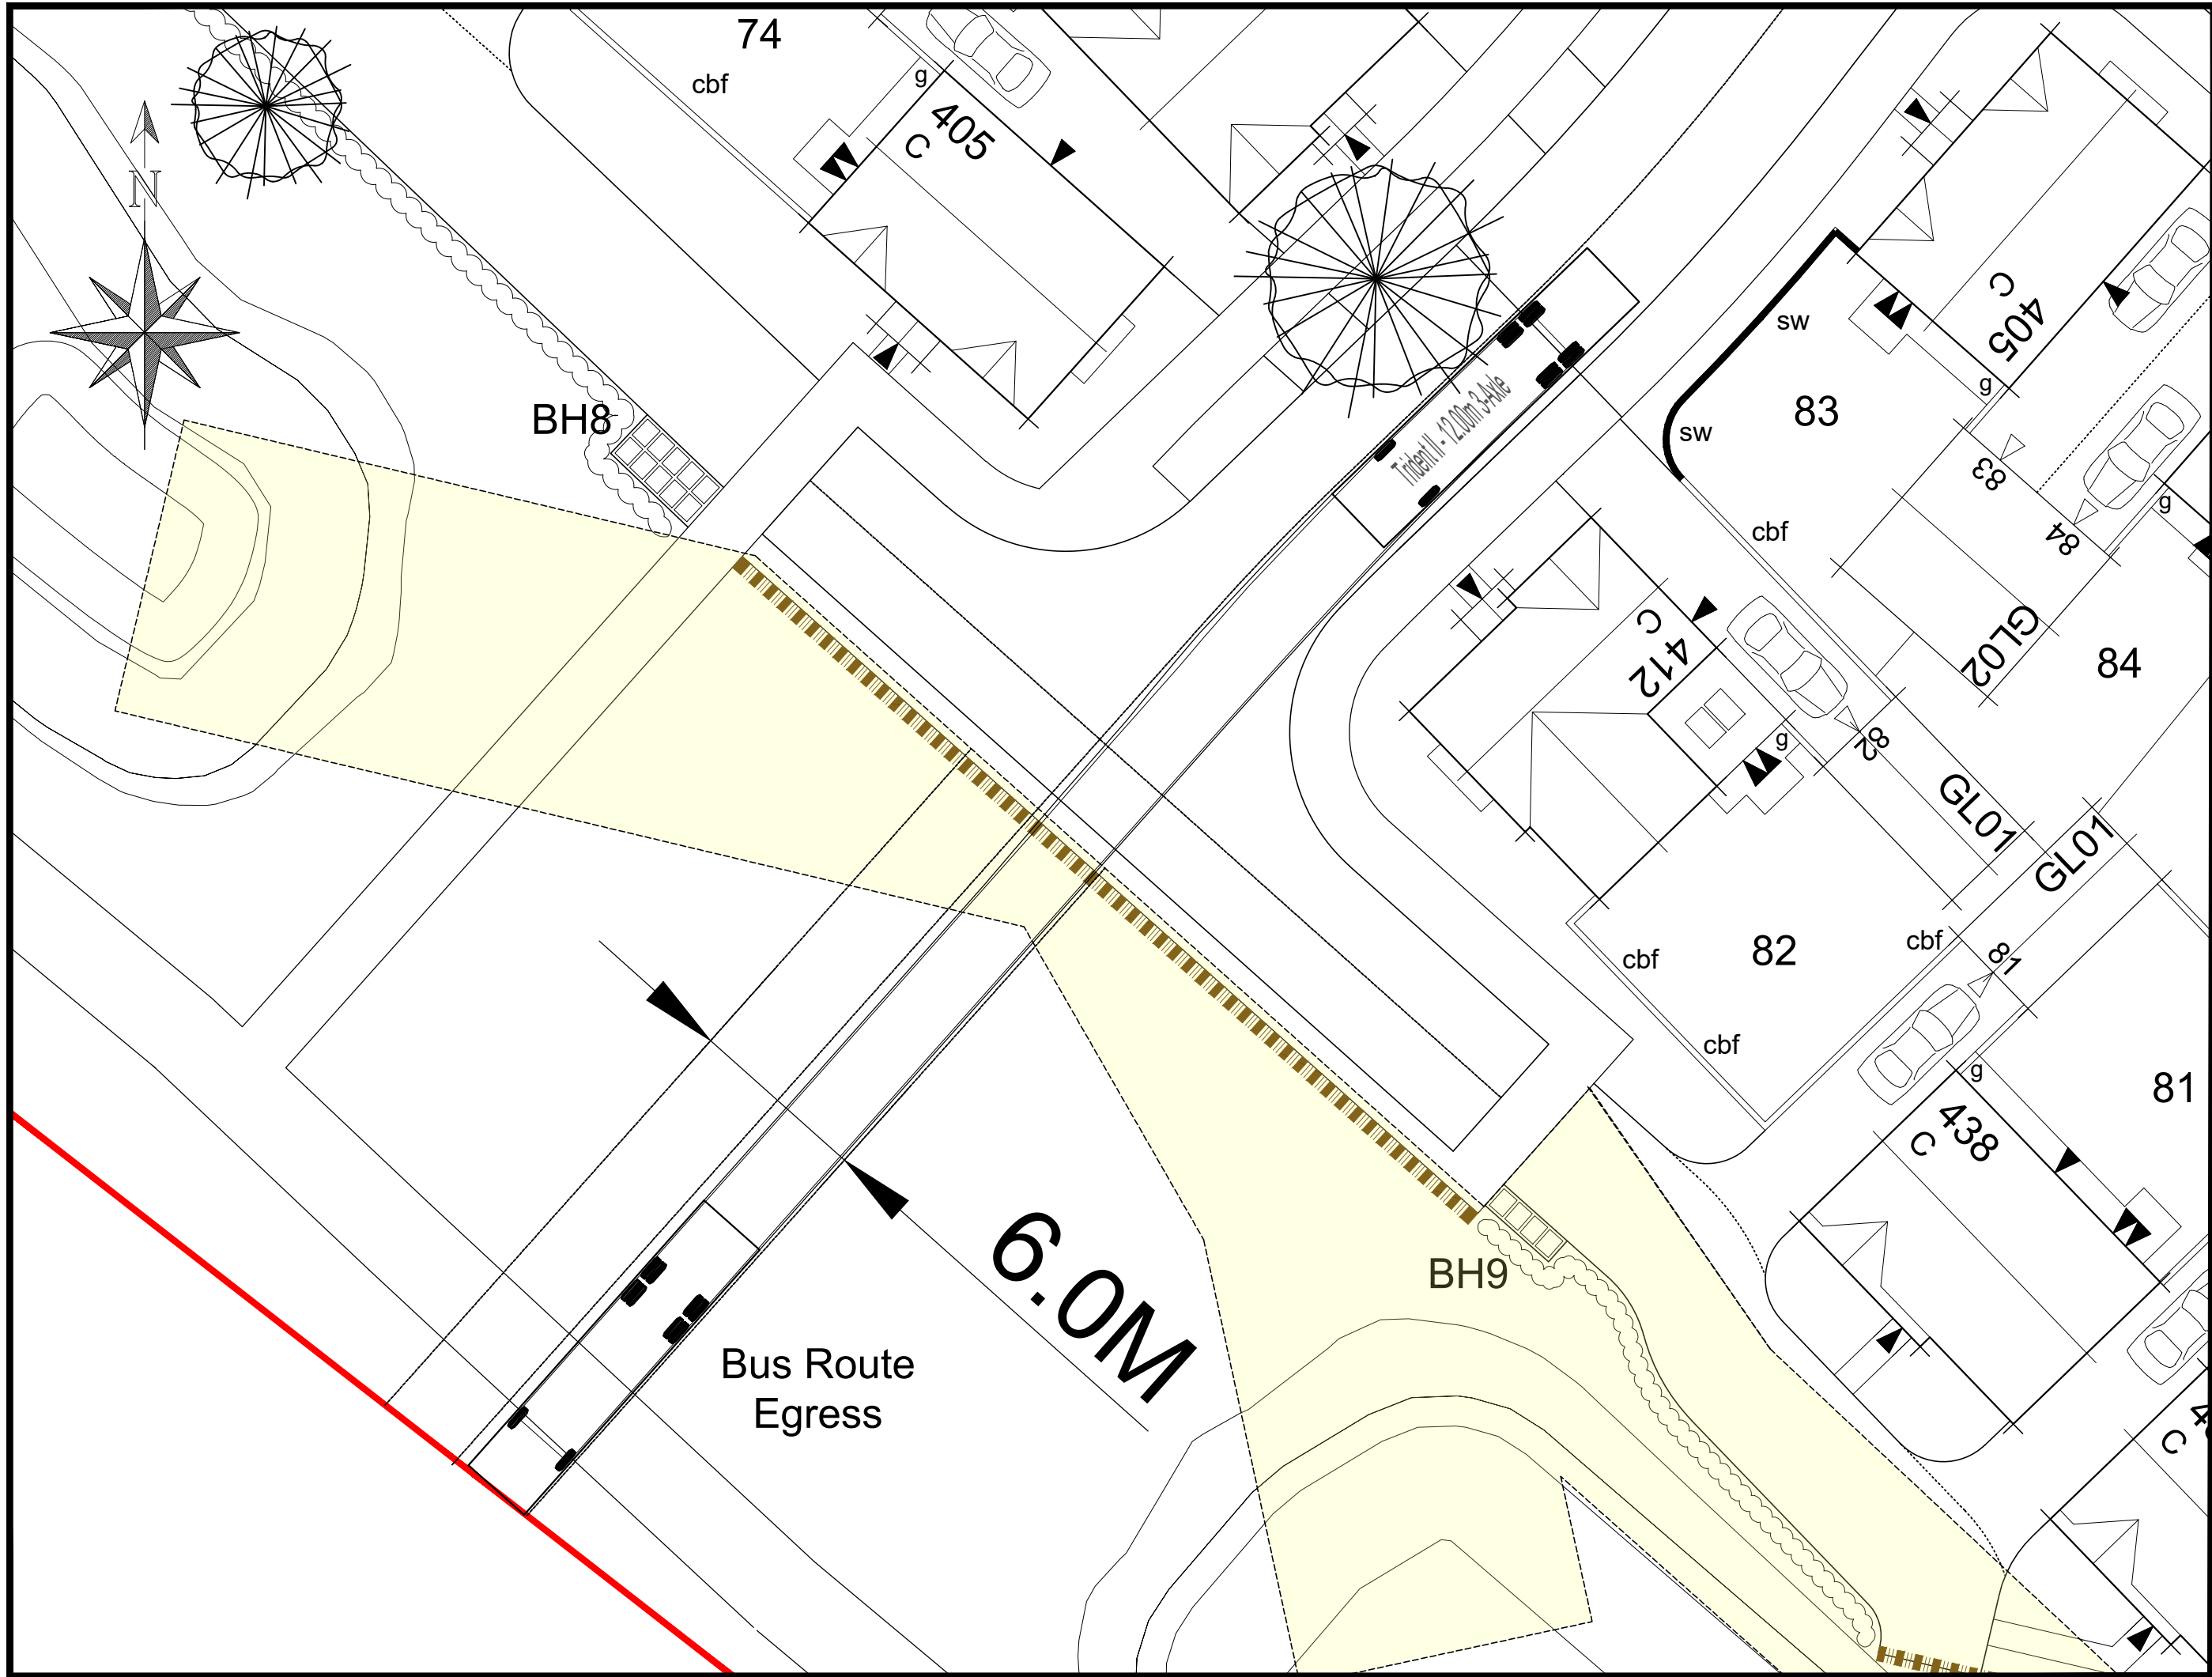

Key:

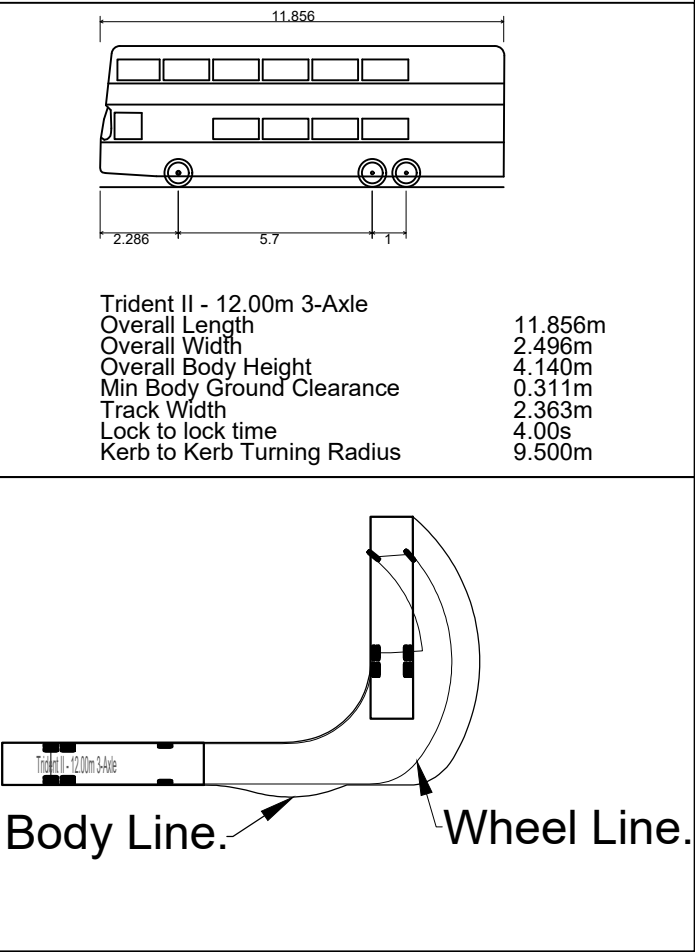

REVISIONS		
JOB		
PROPOSED RESIDENTIAL DEVELOPMENT AT		
SWAYFIELD CLOSE		
MICKLEOVER		
DRAWING		
Misc Engineering		
Standard Bus Tracking		
DATE: 23.08.17	DRAWN: PD	SCALE: 1:200

©THIS DRAWING AND THE BUILDING WORKS REPRESENTED ARE THE COPYRIGHT OF J.S.BLOOR (MIDLANDS) LIMITED AND MAY NOT BE REPRODUCED OR AMENDED EXCEPT BY WRITTEN PERMISSION. NO LIABILITY WILL BE ACCEPTED FOR AMENDMENTS MADE BY OTHER PERSONS.

BLOOR HOMES
©this drawing is copyright.

MIDLANDS DIVISION

BLOOR HOMES EAST MIDLANDS DIVISION
7 CALICO BUSINESS PARK
SANDY WAY, AMINGTON, TAMWORTH
TELEPHONE 01827 302000 FACSIMILE 01827 302001

DRAWING No: M1003-EN-051