


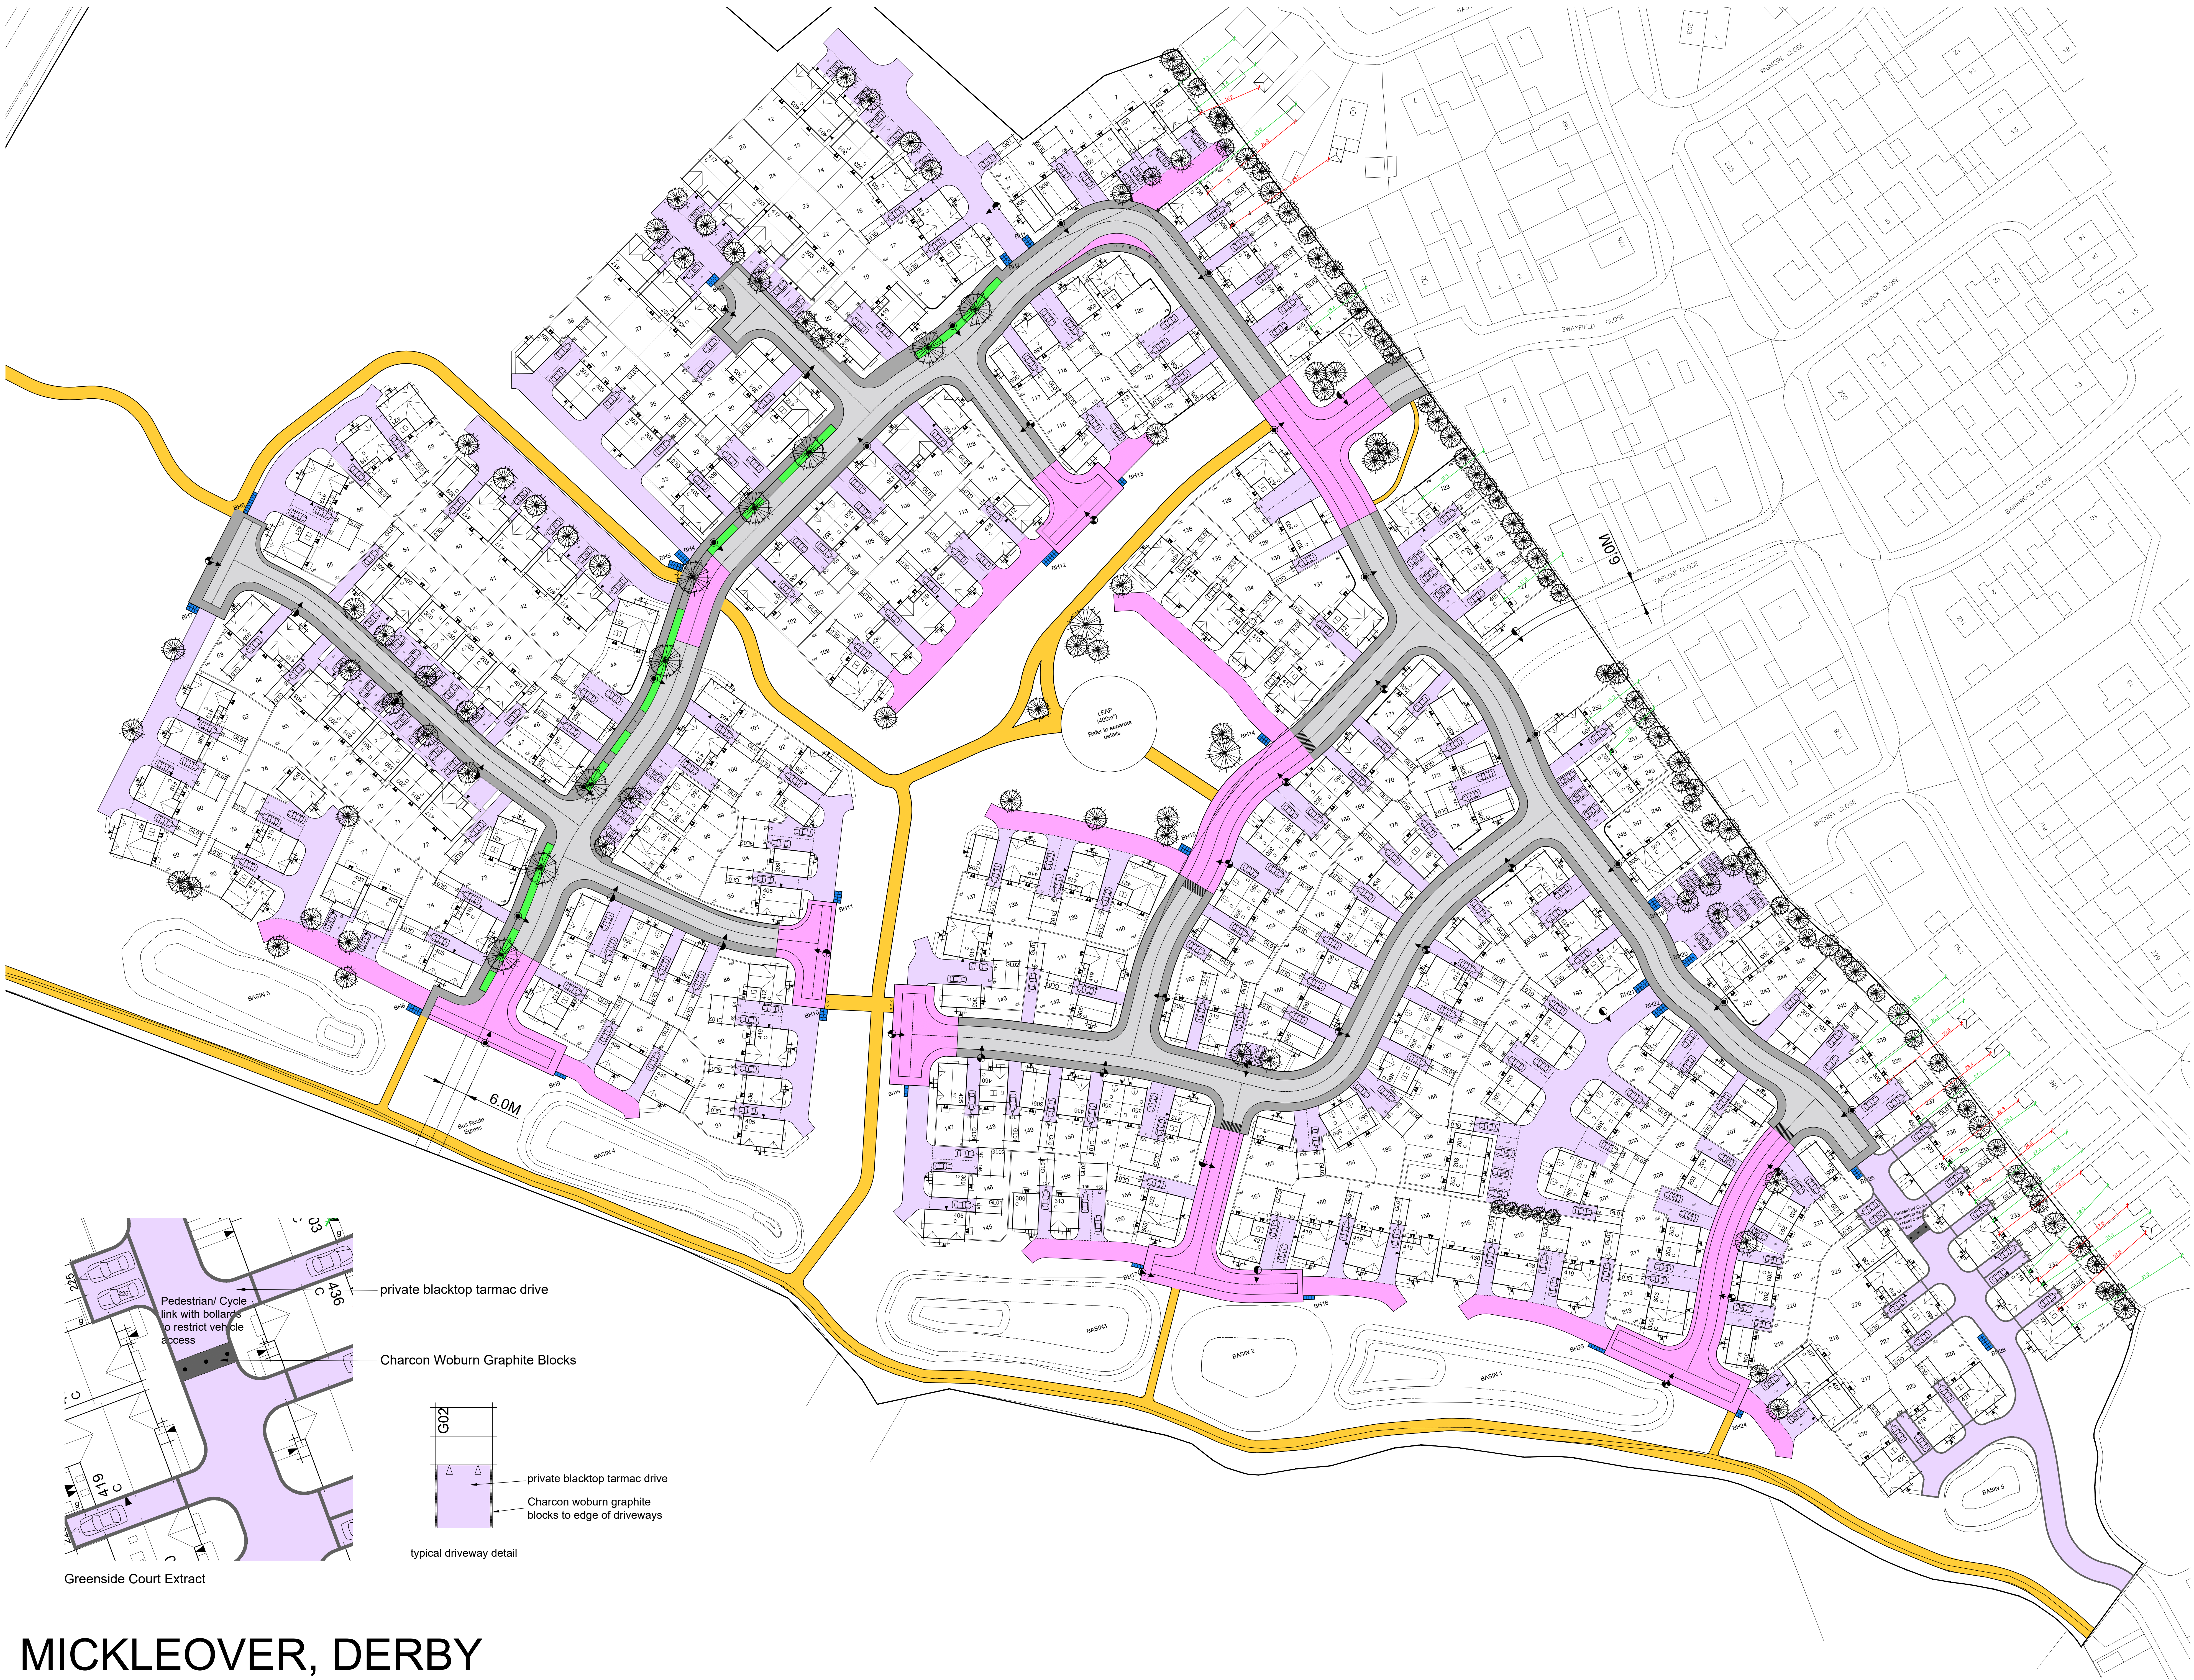

THIS DRAWING IS TO BE READ IN CONJUNCTION WITH SEPARATE GROUP / SITE SPECIFIC CONSTRUCTION NOTES AND MATERIALS SPECIFICATION.

- SURFACING MATERIALS**
- 538 Blacktop tarmac road
 - 538 Blacktop tarmac footpath
 - 538 Adoptable verges
 - Blacktop tarmac drives edged with Charcon Woburn graphite block (See typical details)
 - Charcon Europa paving Charcoal
 - Footpaths through POS - Surface material to be agreed.
 - Milford Buff River paving slabs to bin holding areas (to be used on collection day only)

KERBING AND EDGING DETAIL SHOWN ON DRAWING M008-EN-111A

Private plot pathways to be 450 x 450mm Milford Buff River Paving Slabs

Revision:

D	Updated to accord with planners comments	14.11.17	JM
C	Updated to accord with latest layout	08.11.17	EF
B	Updated to accord with latest layout	03.10.17	EF
A	Updated to accord with highway comments	23.08.17	JRM

Job: Mickleover Derby

Title: SURFACE MATERIALS

Scale: 1:500 @ A0	Drawn: CD
Date: 30.05.17	Checked:

THIS DRAWING AND THE BUILDING WORKS DEPICTED ARE THE COPYRIGHT OF J S BLOOR (SERVICES) LIMITED AND MAY NOT BE REPRODUCED OR ADAPTED WITHOUT PERMISSION. NO QUALITY WILL BE ACCEPTED FOR REUSE OR FOR ANY OTHER PURPOSE. DO NOT SCALE THIS DRAWING. USE FIGURED DIMENSIONS ONLY. IF IN DOUBT ASK.

BLOOR HOMES

J S BLOOR (SERVICES) LIMITED
ASHBY ROAD, MEASHAM, SWADLINCOTE,
DERBYSHIRE DE12 7JP
TELEPHONE 01530 270100 FACSIMILE 01530 272006

Drawing No. M003-MAT-002D