


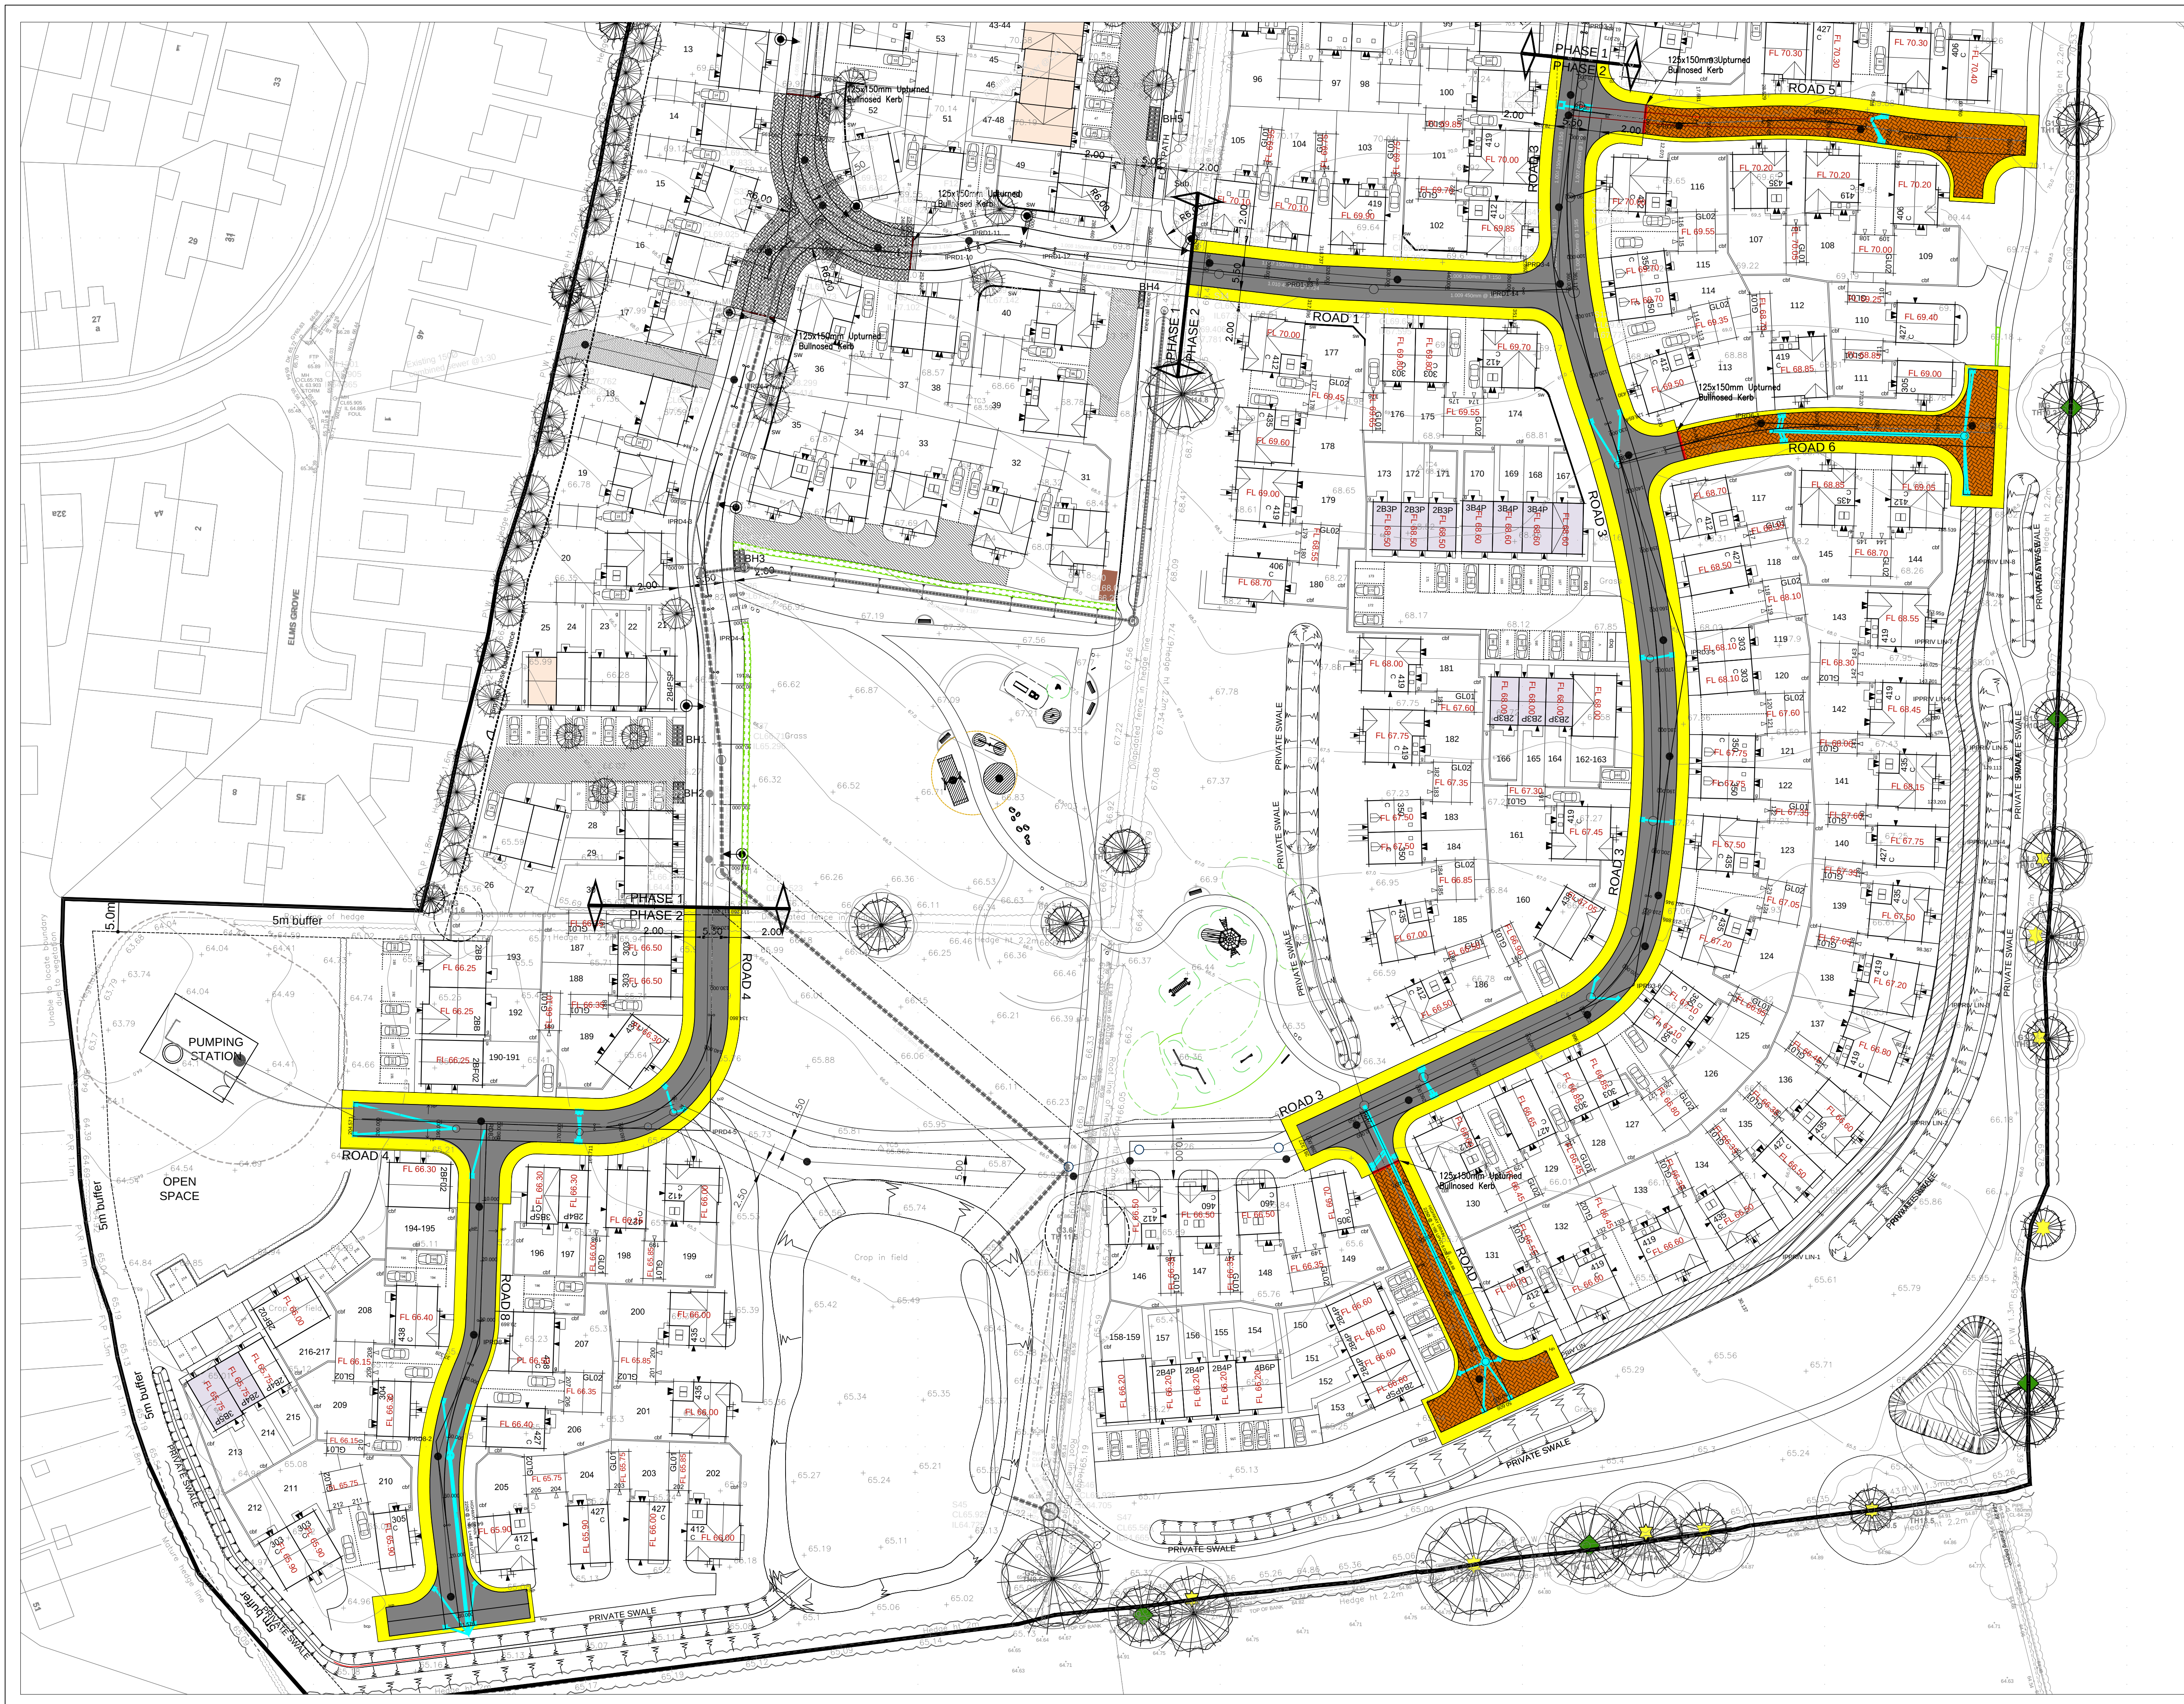

# Key

- S38 Adoptable Bituminous Carriageway
- S38 Adoptable Bituminous Footway
- S38 Adoptable Block Paved Carriageway
- S38 Highway Drainage
- S38 Streetlighting

## REVISIONS

JOB: PROPOSED RESIDENTIAL DEVELOPMENT AT WELLINGTON ROAD ETWALL  
DRAWING: S38 Adoption Plan Phase 2

DATE: 29.06.17 DRAWN: DS SCALE: 1:500

© THIS DRAWING AND THE BUILDING WORKS DEPICTED ARE THE COPYRIGHT OF J.S.BLOOR (DESIGN) LIMITED AND MAY NOT BE REPRODUCED OR AMENDED EXCEPT BY WRITTEN PERMISSION. NO LIABILITY WILL BE ACCEPTED FOR AMENDMENTS MADE BY OTHER PERSONS.

**BLOOR HOMES**  
This drawing is copyright.

MIDLANDS DIVISION

BLOOR HOMES EAST MIDLANDS DIVISION  
7 CALICO BUSINESS PARK  
SANDY WAY, AMINGTON, TAMWORTH  
TELEPHONE 01827 302000 FACSIMILE 01827 302001

DRAWING No: M1106-EN-223