


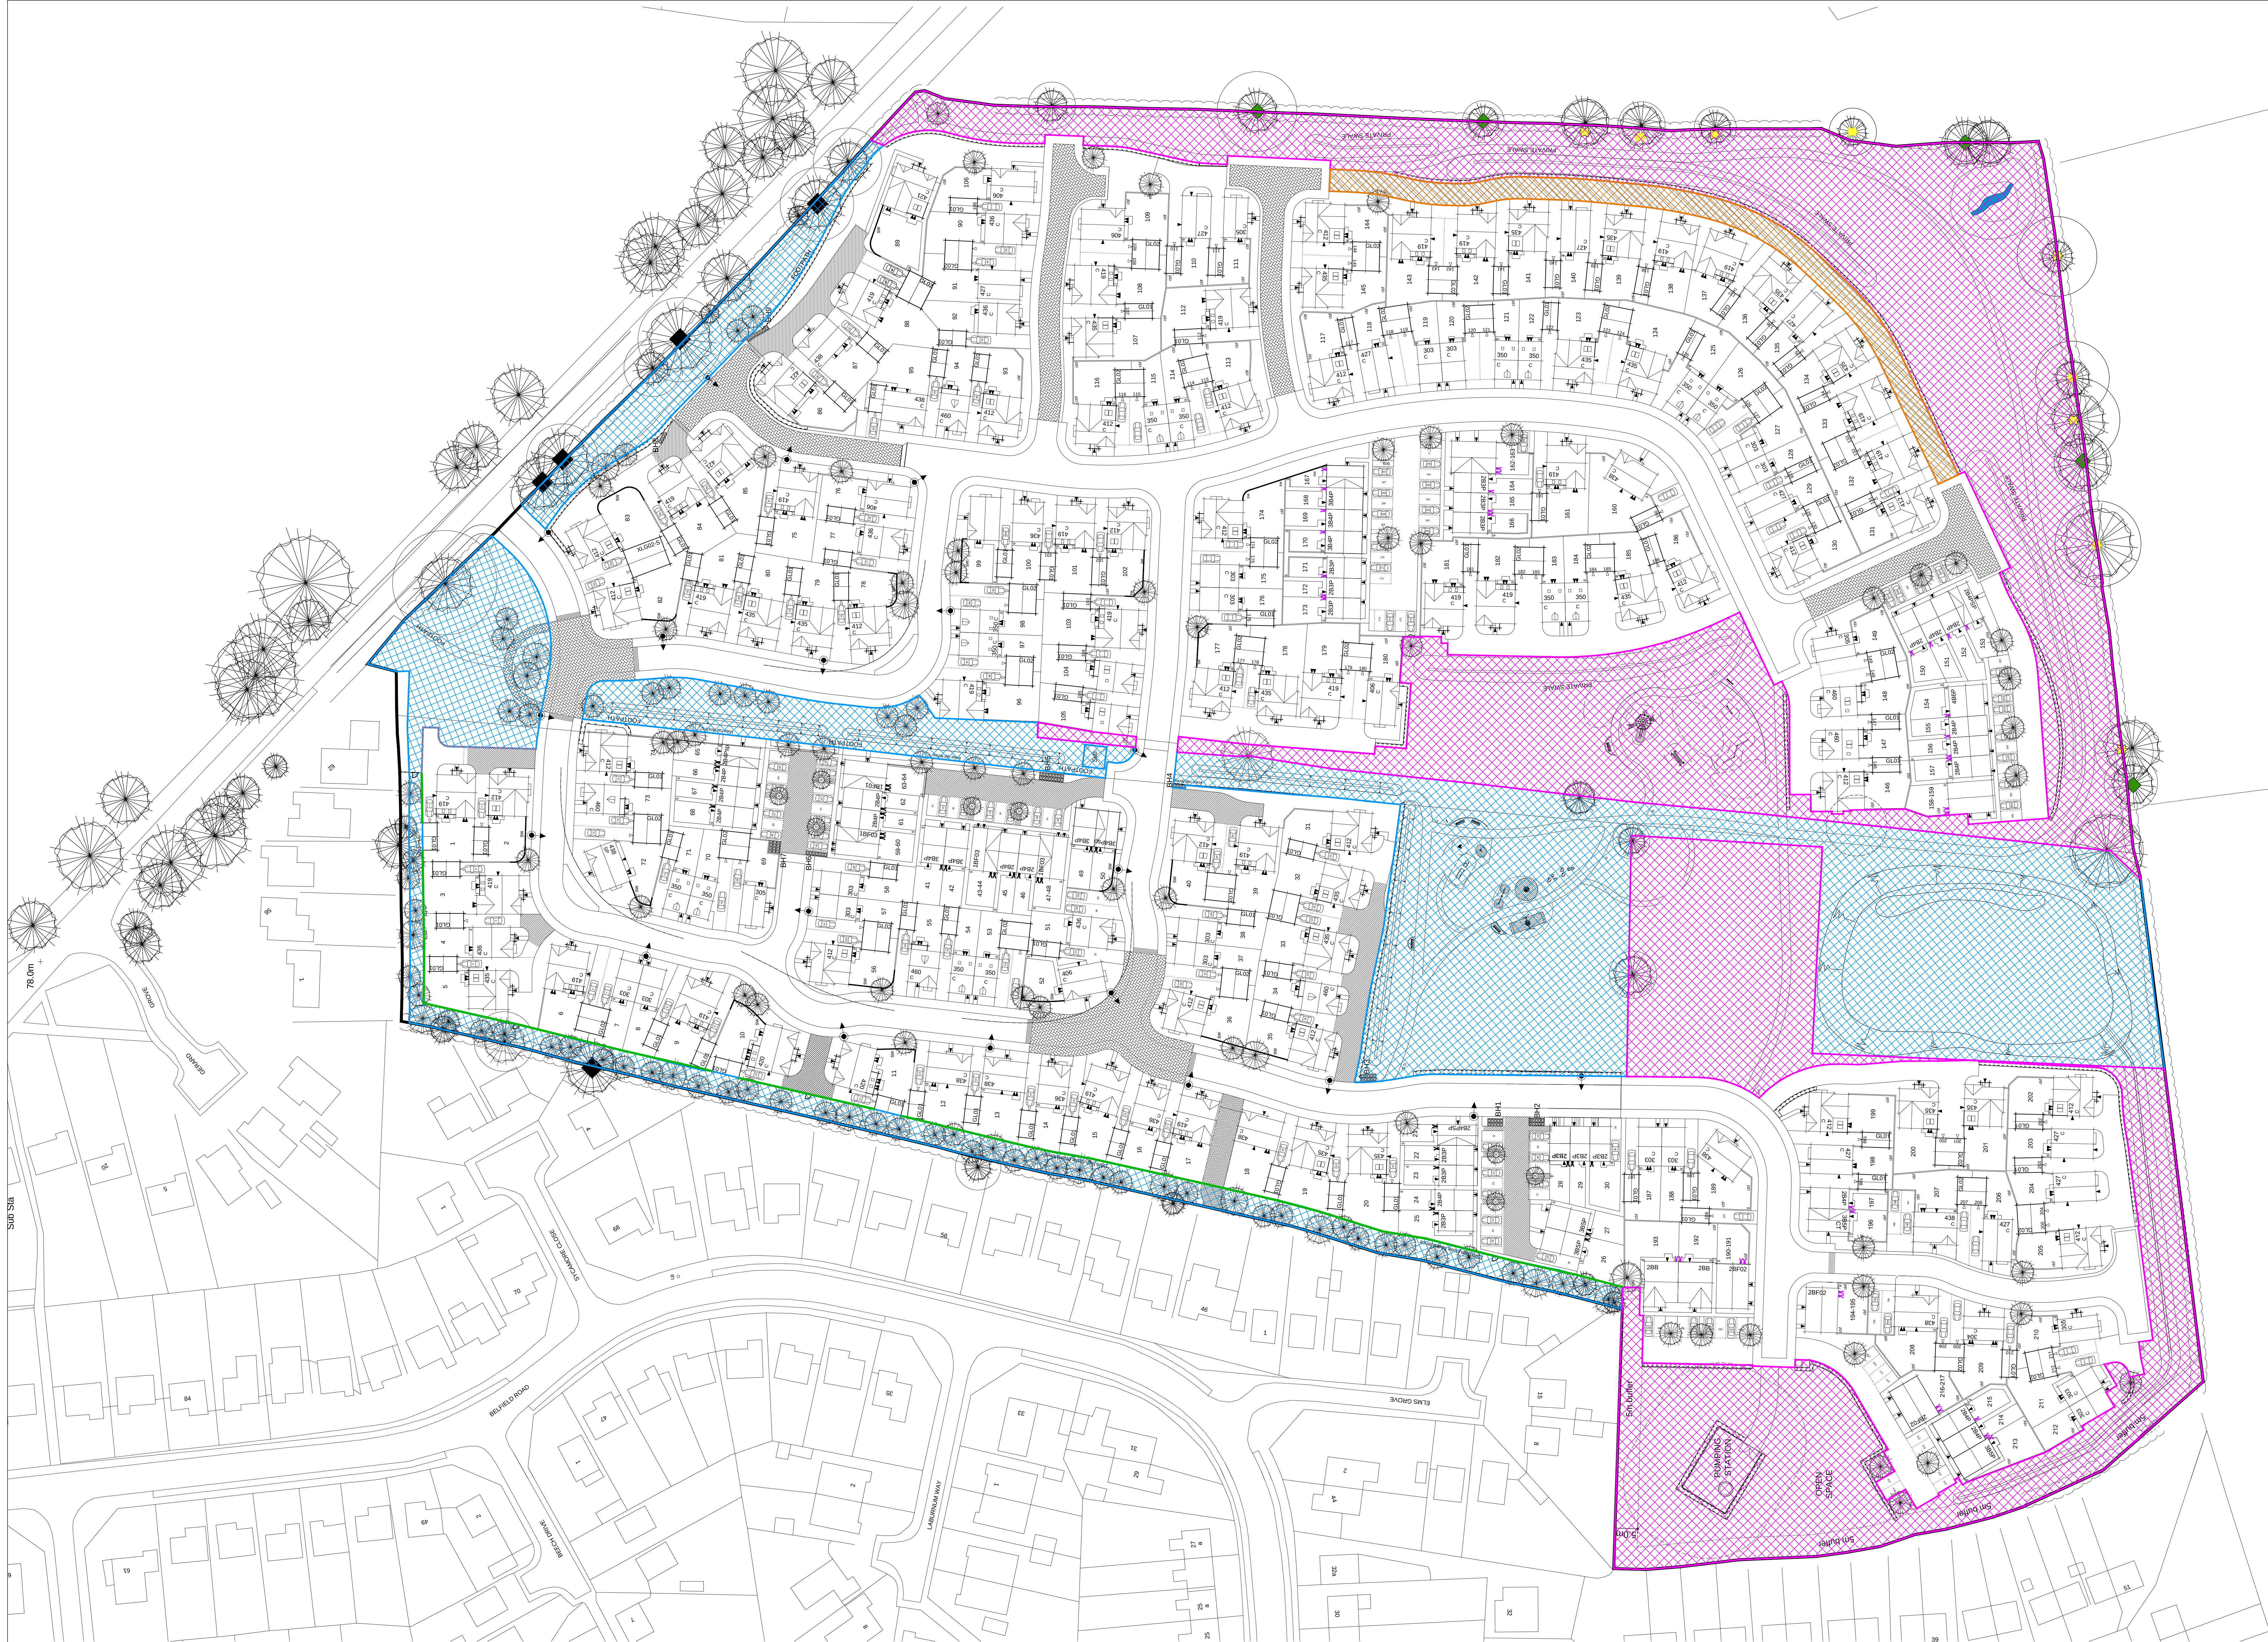

THIS DRAWING IS TO BE READ IN CONJUNCTION WITH SEPARATE GROUP SITE SPECIFIC CONSTRUCTION NOTES AND MATERIALS SPECIFICATION.

Notes:

KEY

- MANAGEMENT COMPANY MAINTAINED LAND PHASE 1.
- MANAGEMENT COMPANY MAINTAINED LAND PHASE 2 & 3.
- PRIVATE ROADS TO BE MAINTAINED BY MANAGEMENT COMPANY BUILT TO ADOPTABLE STANDARDS AND CONSTRUCTION DEPTHS
- MAINTENANCE ACCESS GATE
- BOUNDARY TREATMENTS
 - 1.8m HIGH CLOSE BOARD FENCING TO LANDSCAPE BUFFER.
 - 1.1m HIGH BLACK METAL ESTATE RAILINGS.

Revision:

Job: Willington Road, Etwall

Title: MANAGEMENT PLAN

Scale: 1:500 Drawn: CD
Date: 28.03.17 Checked:

THIS DRAWING AND THE BUILDING WORKS DEPICTED ARE THE COPYRIGHT OF J.S. BLOOR (SERVICES) LIMITED AND MAY NOT BE REPRODUCED OR ADAPTED WITHOUT PERMISSION. NO QUALITY WILL BE ACCEPTED FOR ANY OTHER WORKS. DO NOT SCALE THIS DRAWING. USE FIGURED DIMENSIONS ONLY, IF IN DOUBT ASK.

BLOOR HOMES
J S BLOOR (SERVICES) LIMITED
ASHBY ROAD, MEASHAM, SWADLINCOTE,
DERBYSHIRE DE12 7JP
TELEPHONE 01530 270100 FACSIMILE 01530 272006

Drawing No. M1106-LE-300

Willington Road, Etwall.