


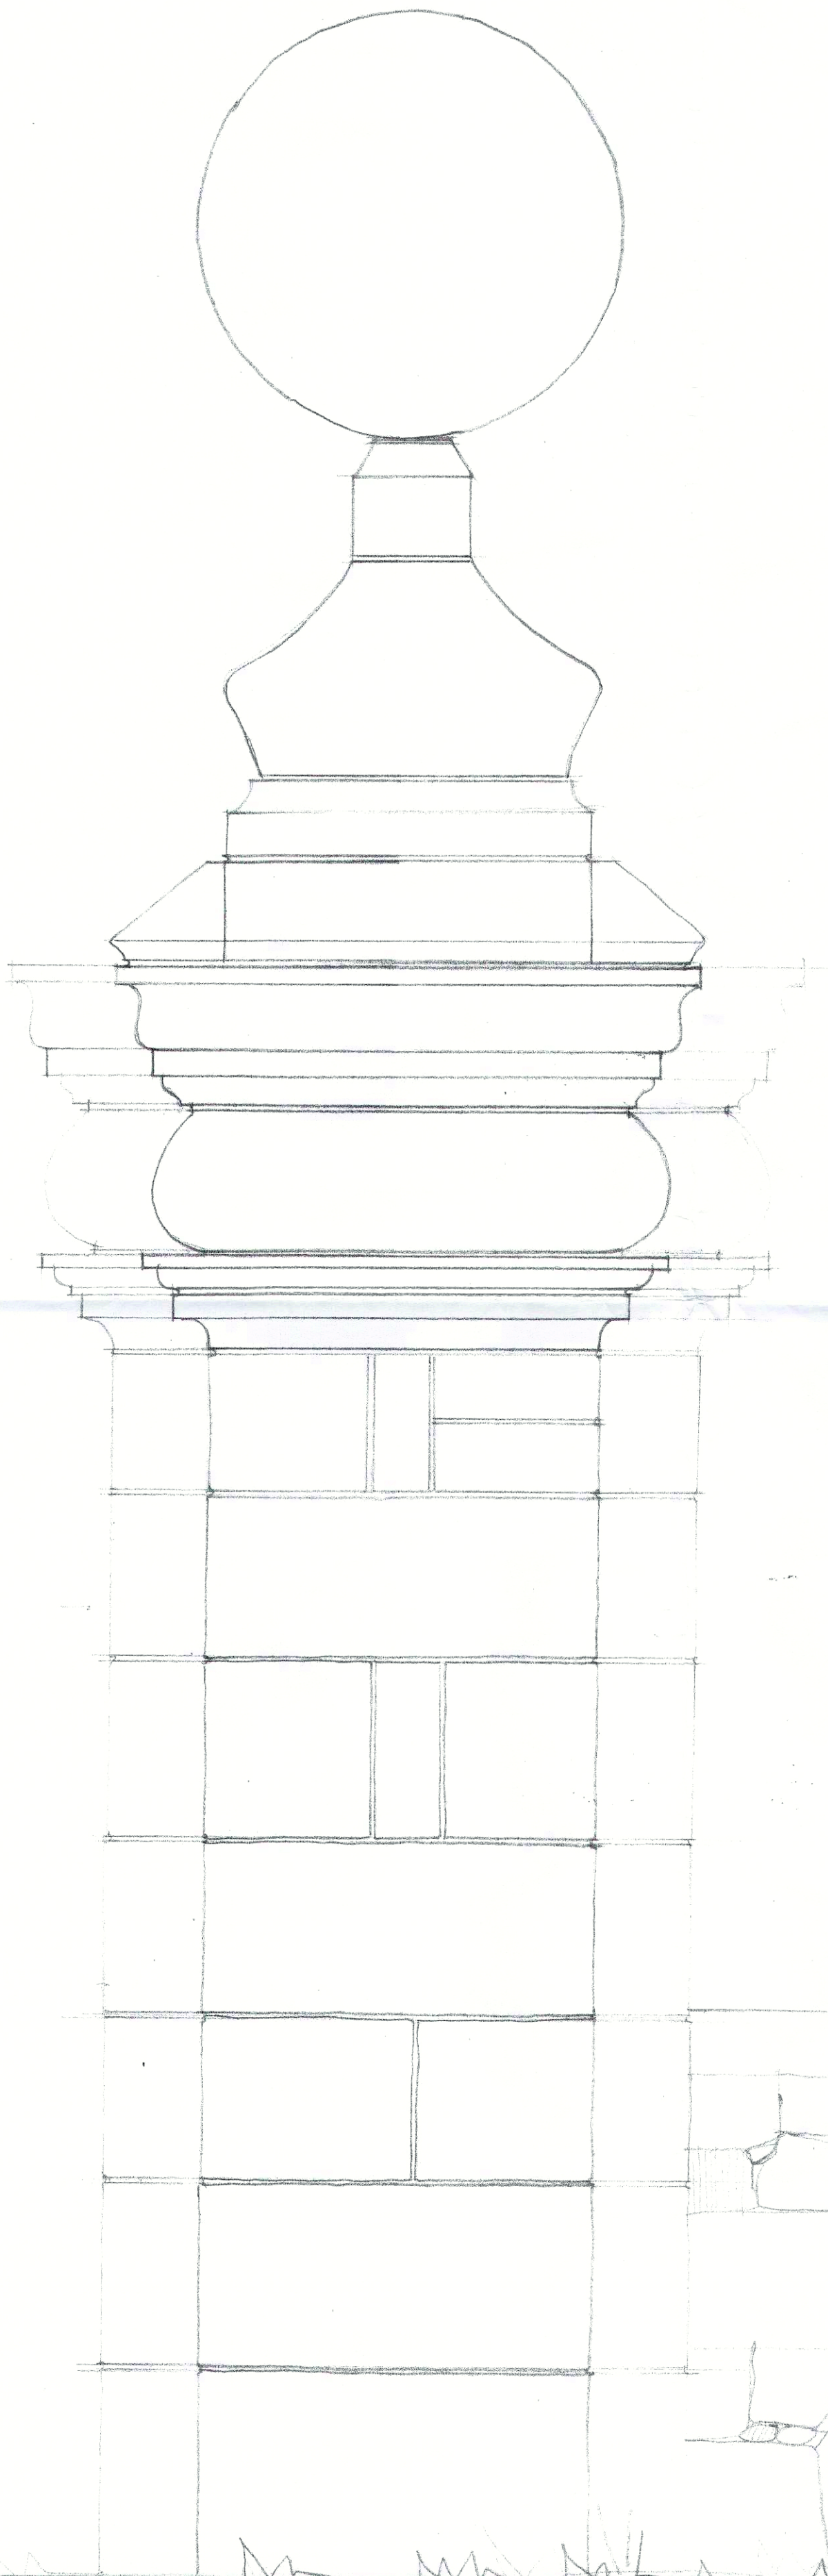

MEASURED DRAWING SWARKESTONE GATE PIER FOR
R.W. LUCAS THE OLD FARM SWARKESTON

SCALE ONE EIGHTH FULL SIZE DATE MAY 2015 ERIC J. LEE
THE STABLES ROBINSONS HILL MELBOURNE DERBYSHIRE DE7380J

Eric J. Lee

92015/0400

position of independent timber gate posts for
traditional five bar gate



PLAN

random rubble stone flanking walls approx. 900

approx. ground level

VAL

3 JUN 2015

South Derbyshire District Council

03 JUN 2015

Community & Planning Services