
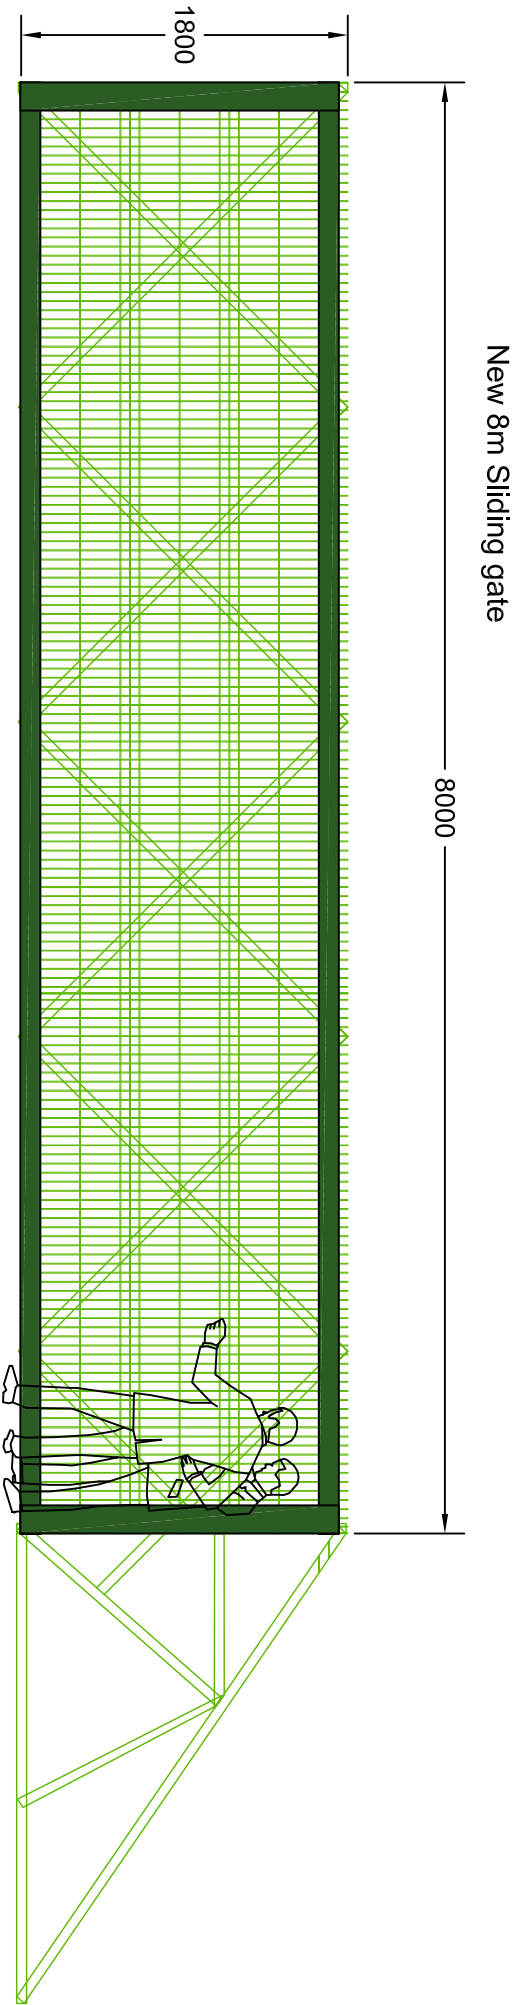
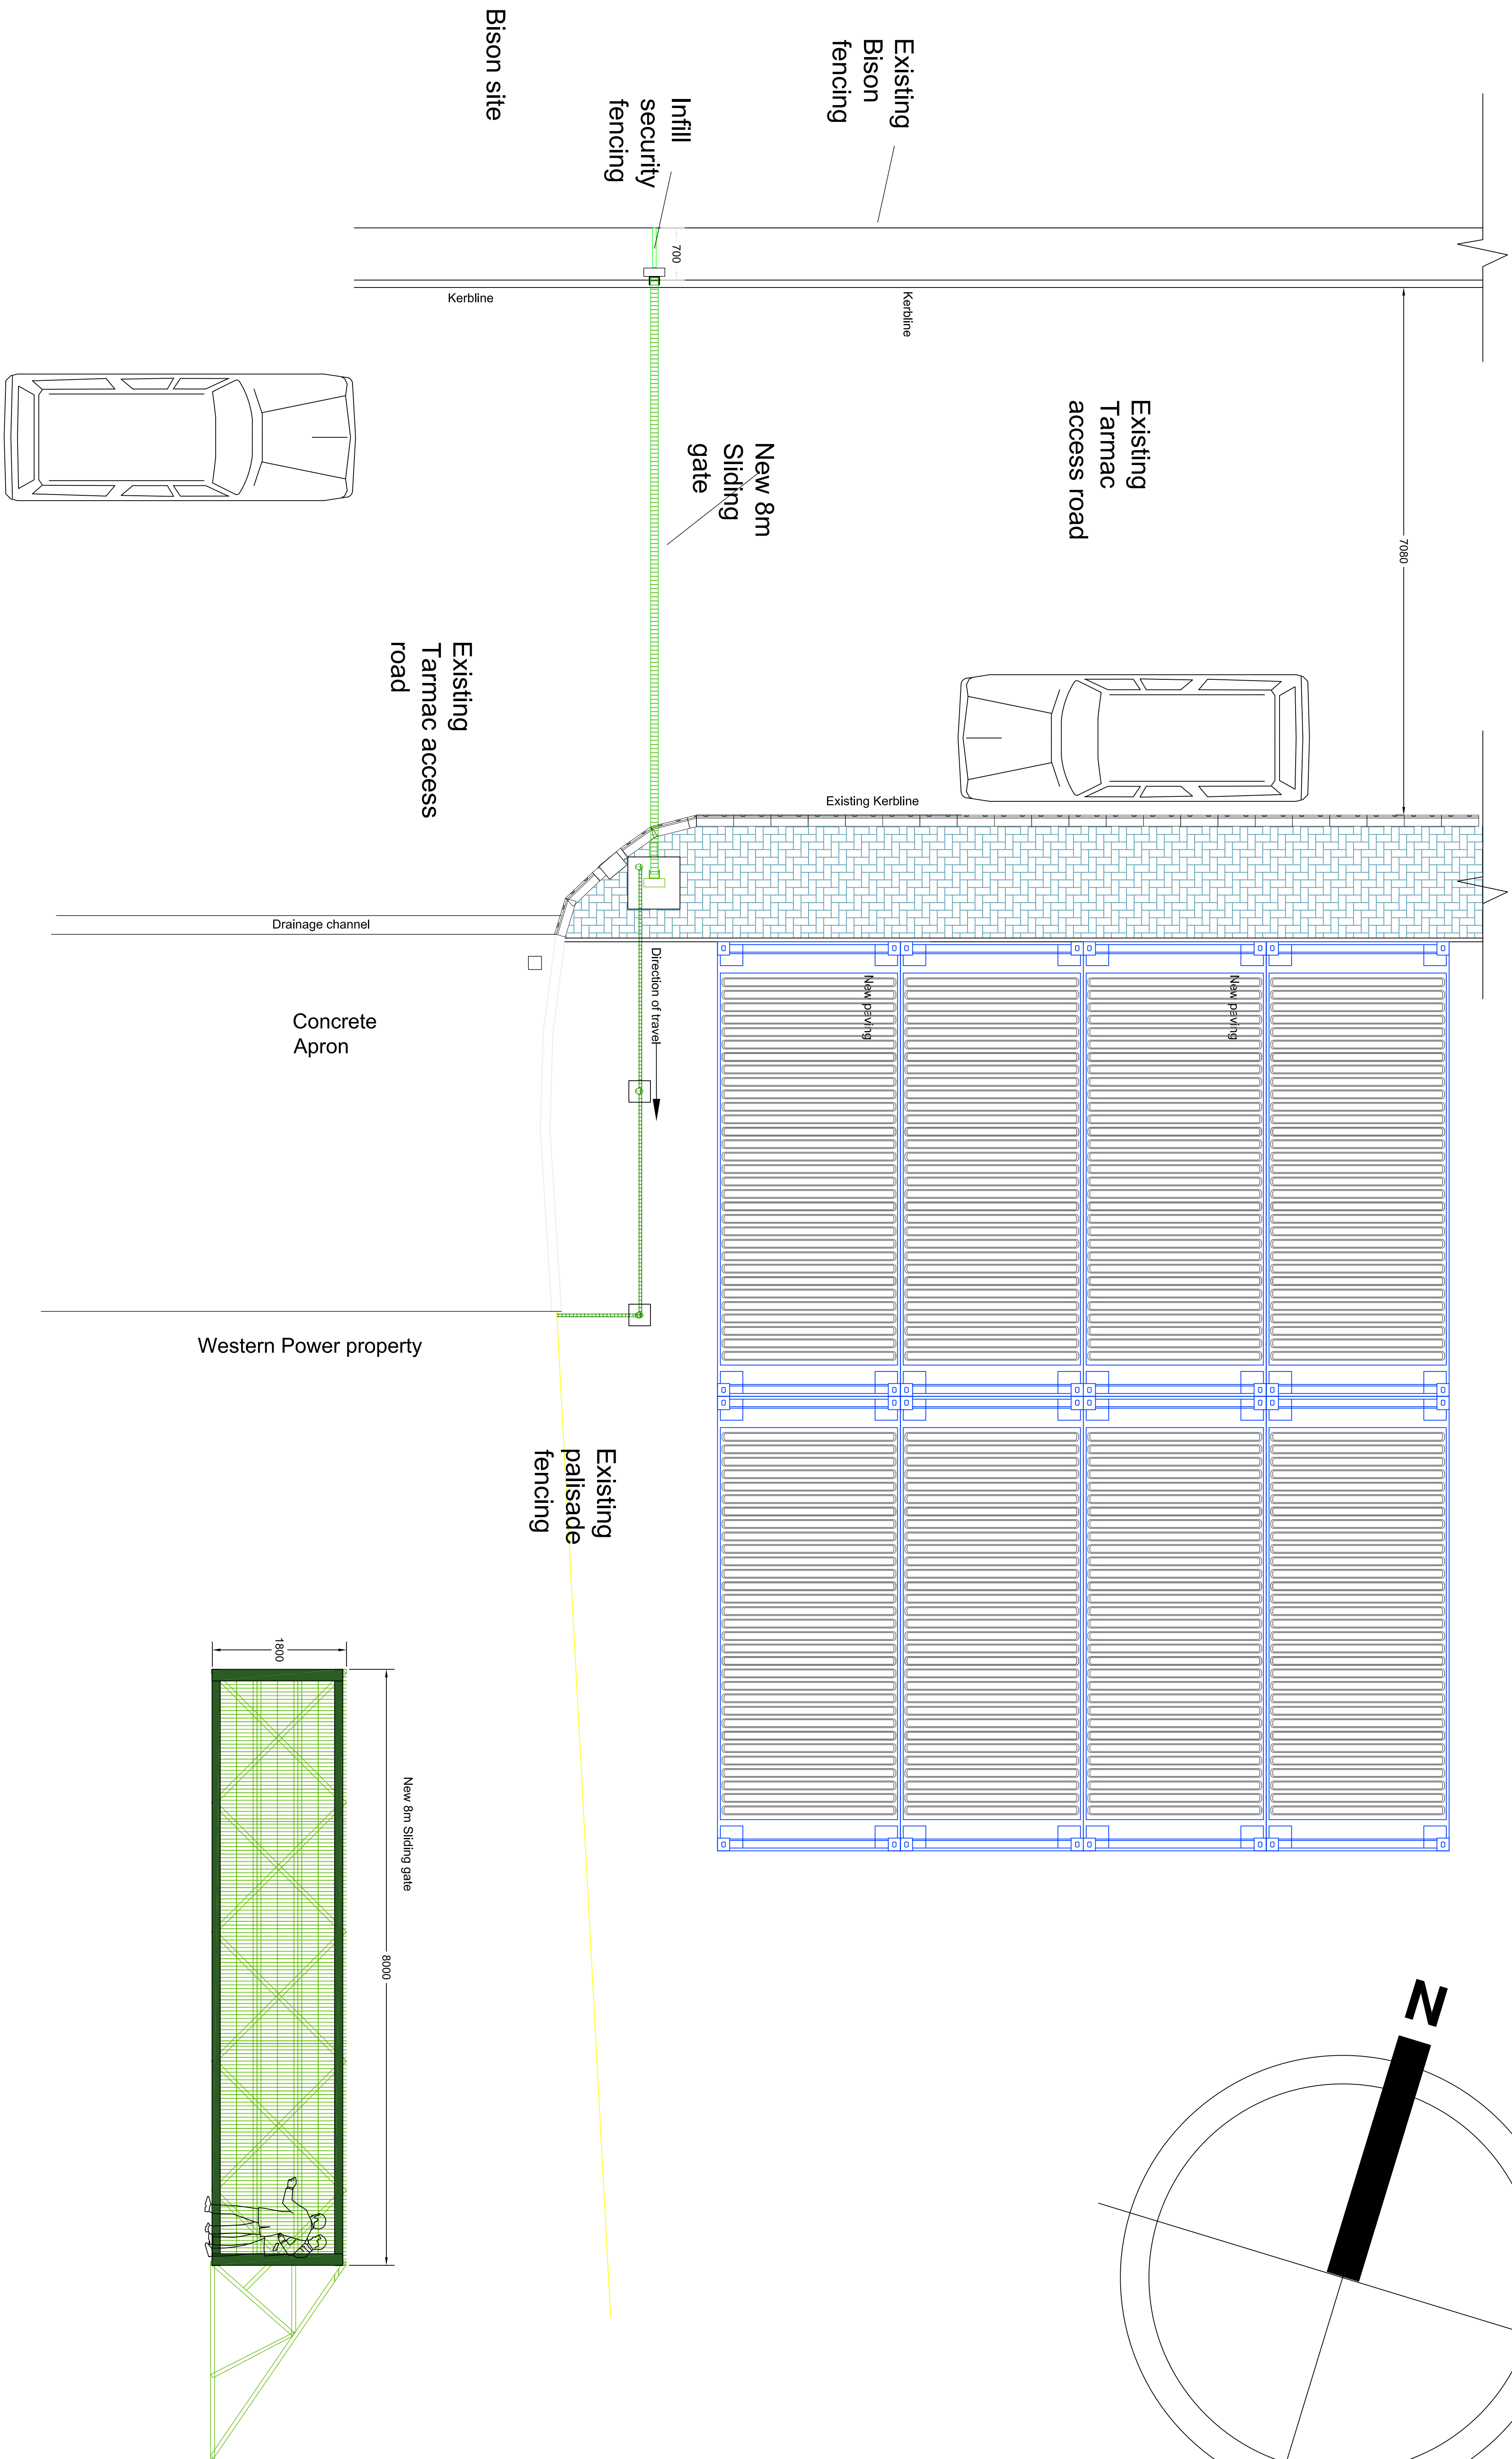


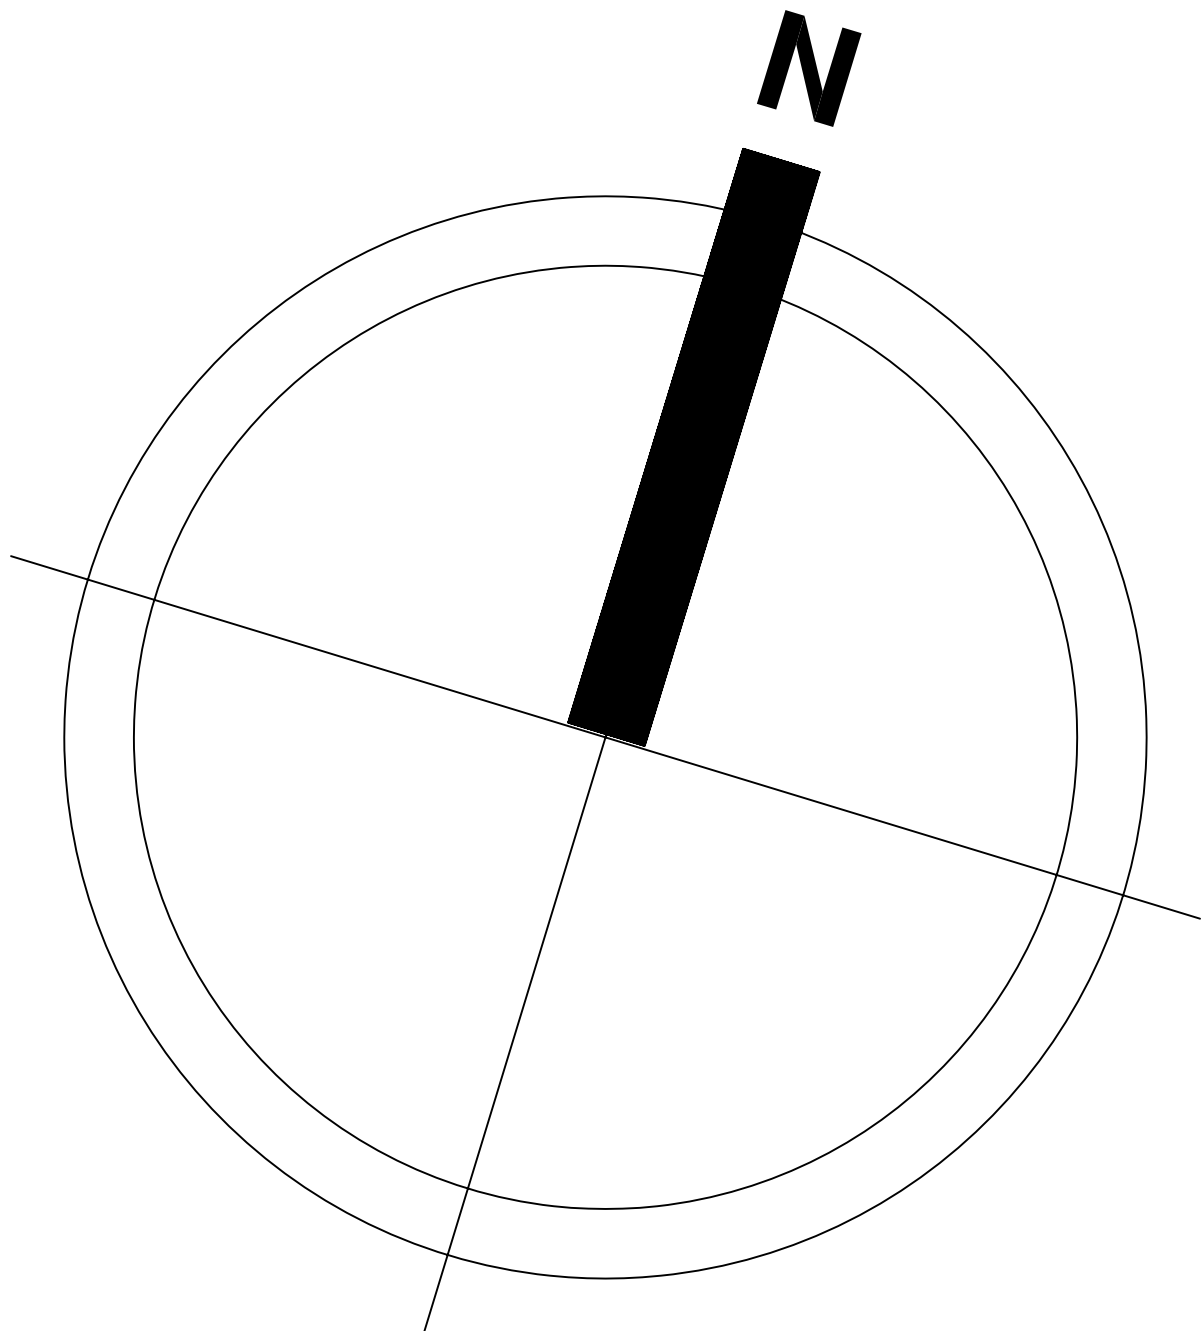

Project Name and Address
TETRON, 216
GRESLEY, BUSINESS, PARK
CADLEY, HILL, ROAD
SWADLINCOTE

Project	Sheet
Storage Facility	T05
Date	05.03.2016
Scale	1:250
Do not scale from drawing	

No.	Revision/Issue	Date
T05	B/SR	5/3/16

Dwg No T05: Main Entrance

