


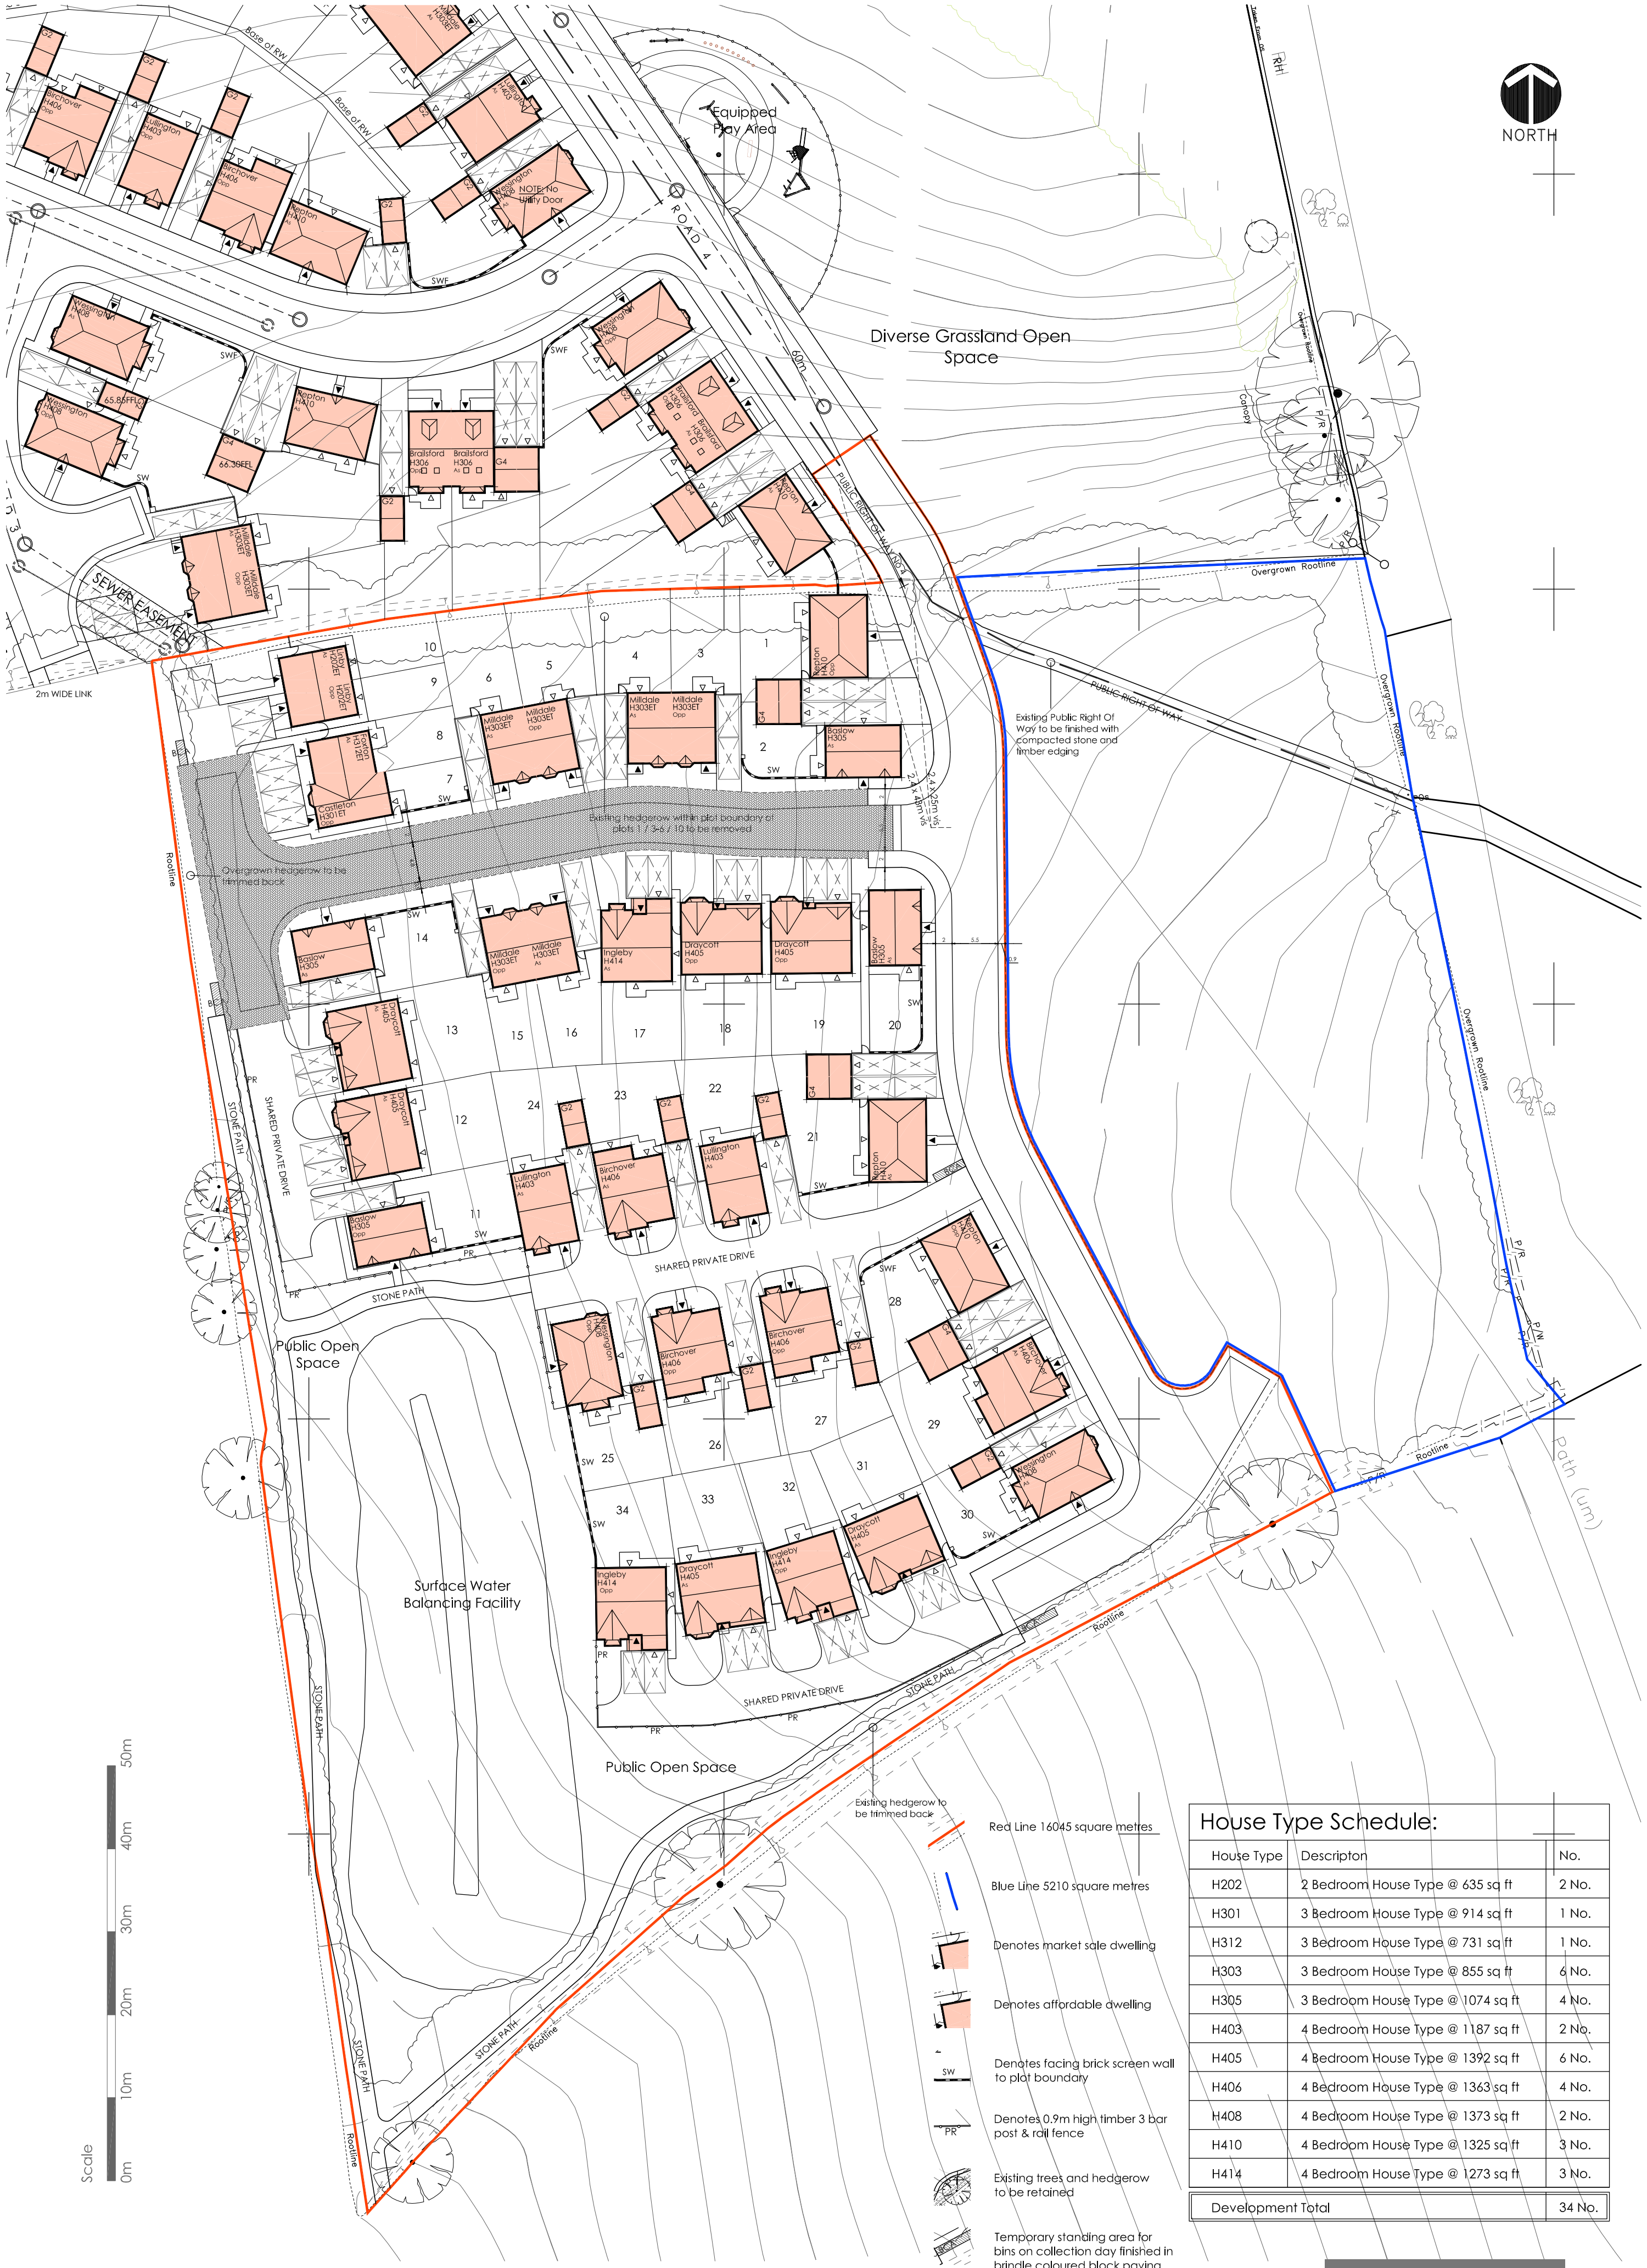

Woodlands Lane Chellaston - Site Layout

dwg.no. 15-208-01 Rev A scale 1-500@a2 paper January 2016
Rev A - 22.09.2016 - Scheme revised to incorporate LPA comments including housetype substitutions, road layout and finish design changes and confirmation of open space sizes

House Type Schedule:		
House Type	Description	No.
H202	2 Bedroom House Type @ 635 sq ft	2 No.
H301	3 Bedroom House Type @ 914 sq ft	1 No.
H312	3 Bedroom House Type @ 731 sq ft	1 No.
H303	3 Bedroom House Type @ 855 sq ft	6 No.
H305	3 Bedroom House Type @ 1074 sq ft	4 No.
H403	4 Bedroom House Type @ 1187 sq ft	2 No.
H405	4 Bedroom House Type @ 1392 sq ft	6 No.
H406	4 Bedroom House Type @ 1363 sq ft	4 No.
H408	4 Bedroom House Type @ 1373 sq ft	2 No.
H410	4 Bedroom House Type @ 1325 sq ft	3 No.
H414	4 Bedroom House Type @ 1273 sq ft	3 No.
Development Total		34 No.