



Location not allocated - Swadlincote Town Centre



Adjacent  
*Betula  
pendula*



Scale m  
Adjacent mature  
trees

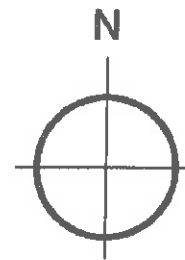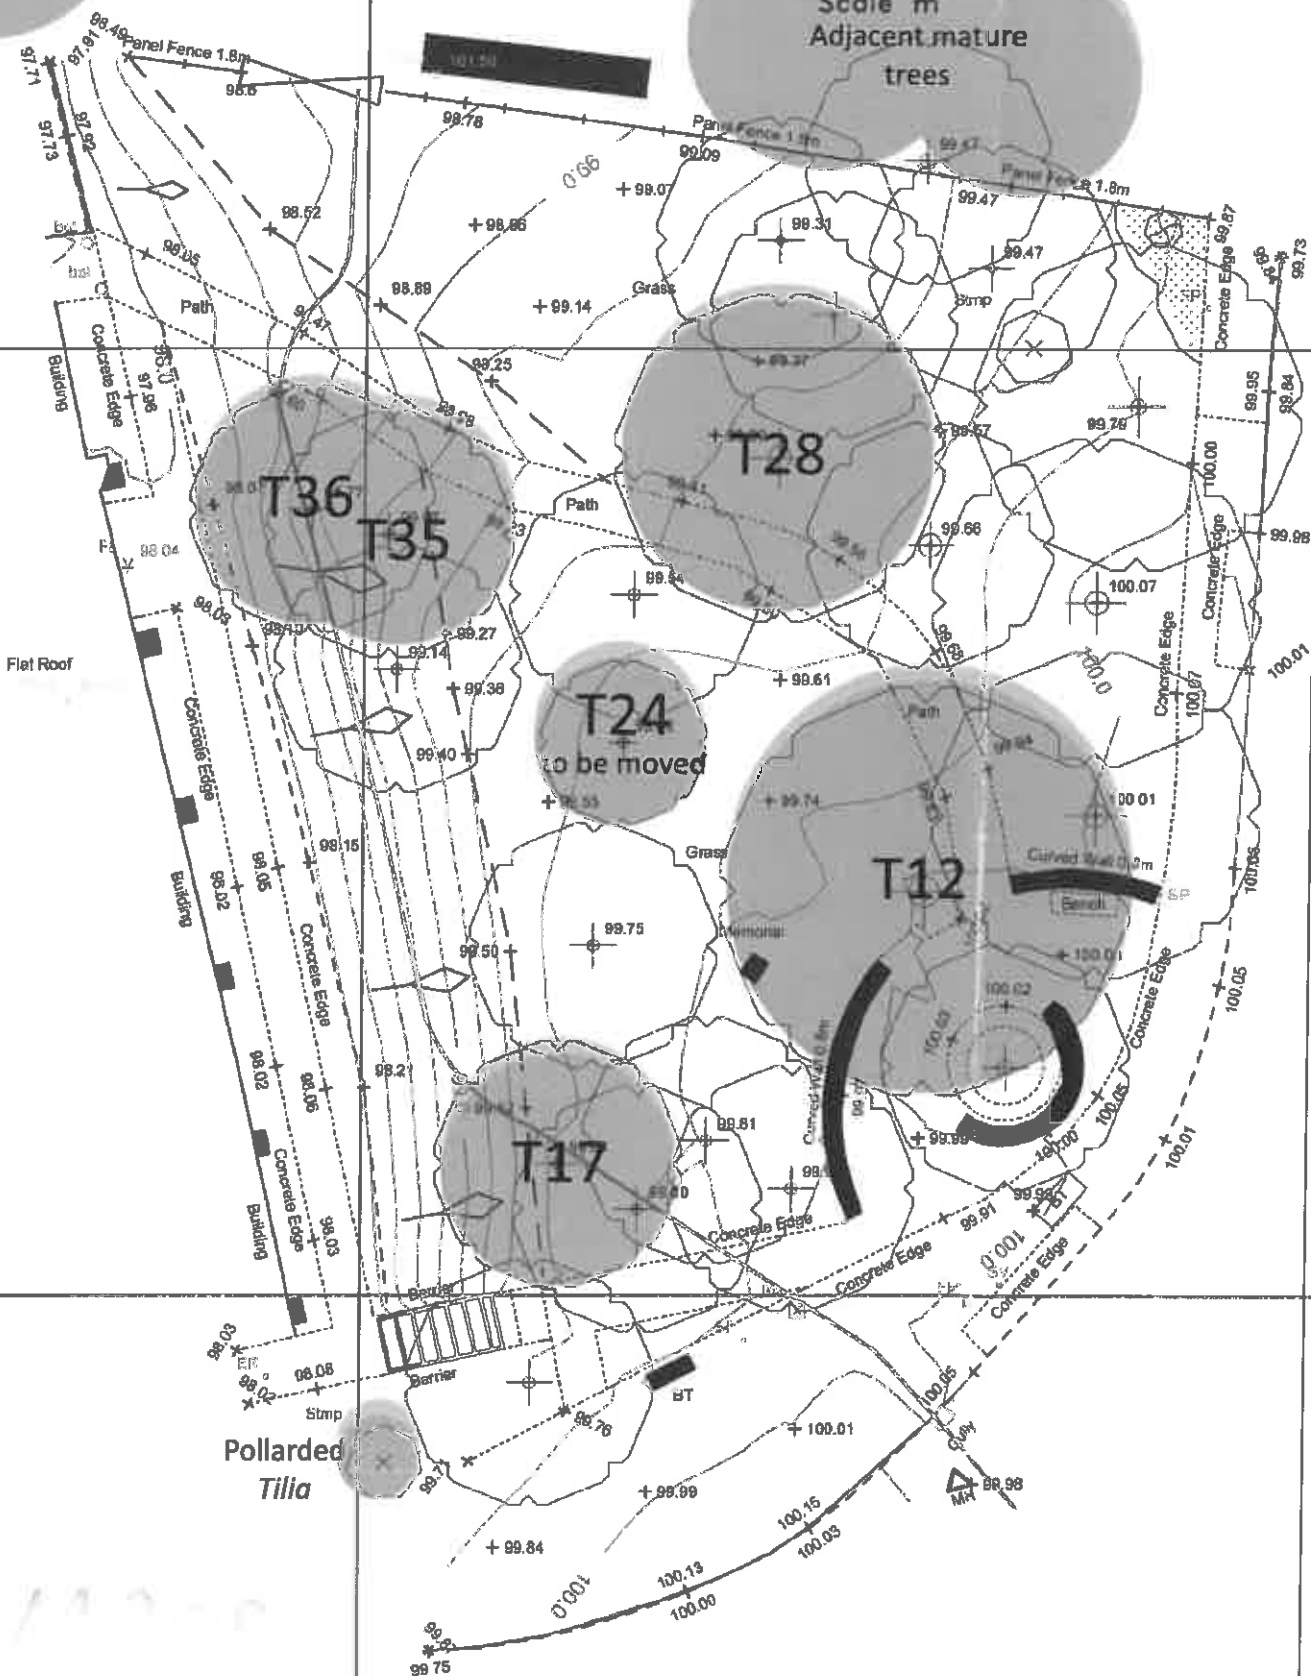

Notes:

This plan should only be used for its original purpose. SV Surveying Ltd accepts no responsibility for this plan if supplied to any other party other than the original client.

All dimensions / levels should be checked on site prior to design and construction.

Drainage information (where applicable) has been visually inspected from the surface and should be treated as approximate only.

Tree information (where applicable) has been surveyed from ground level and therefore should be treated as approximate only. Contours are drawn at 0.2m intervals.

The survey has been fixed to GPS OSGB 1936 using the active GPS network.

Legend:


South Derbyshire District Council

14 DEC 2016

Community & Planning Services



LAND SURVEYS • COMPUTER MODELLING  
BUILDING SURVEYS • SITE ENGINEERING

**SV SURVEYING LTD**

76B MARKET STREET  
ASHBY-DE-LA-ZOUCH  
LEICESTERSHIRE  
LE65 1AP

Tel 01530 560837  
Fax 01530 560123

Email: [info@svsurveying.co.uk](mailto:info@svsurveying.co.uk)  
[www.svsurveying.co.uk](http://www.svsurveying.co.uk)

Project

**URBAN GREEN  
DIANA MEMORIAL**

Drawing

**TOPOGRAPHIC  
SITE SURVEY**

Scales

**1:200**

Drawn/Paper Size

**MA/A3**

Survey Date

**04-08-16**

Drawing No

**16187-16-01**

**DO NOT SCALE**

(c) Copyright SV Surveying Ltd 2016