
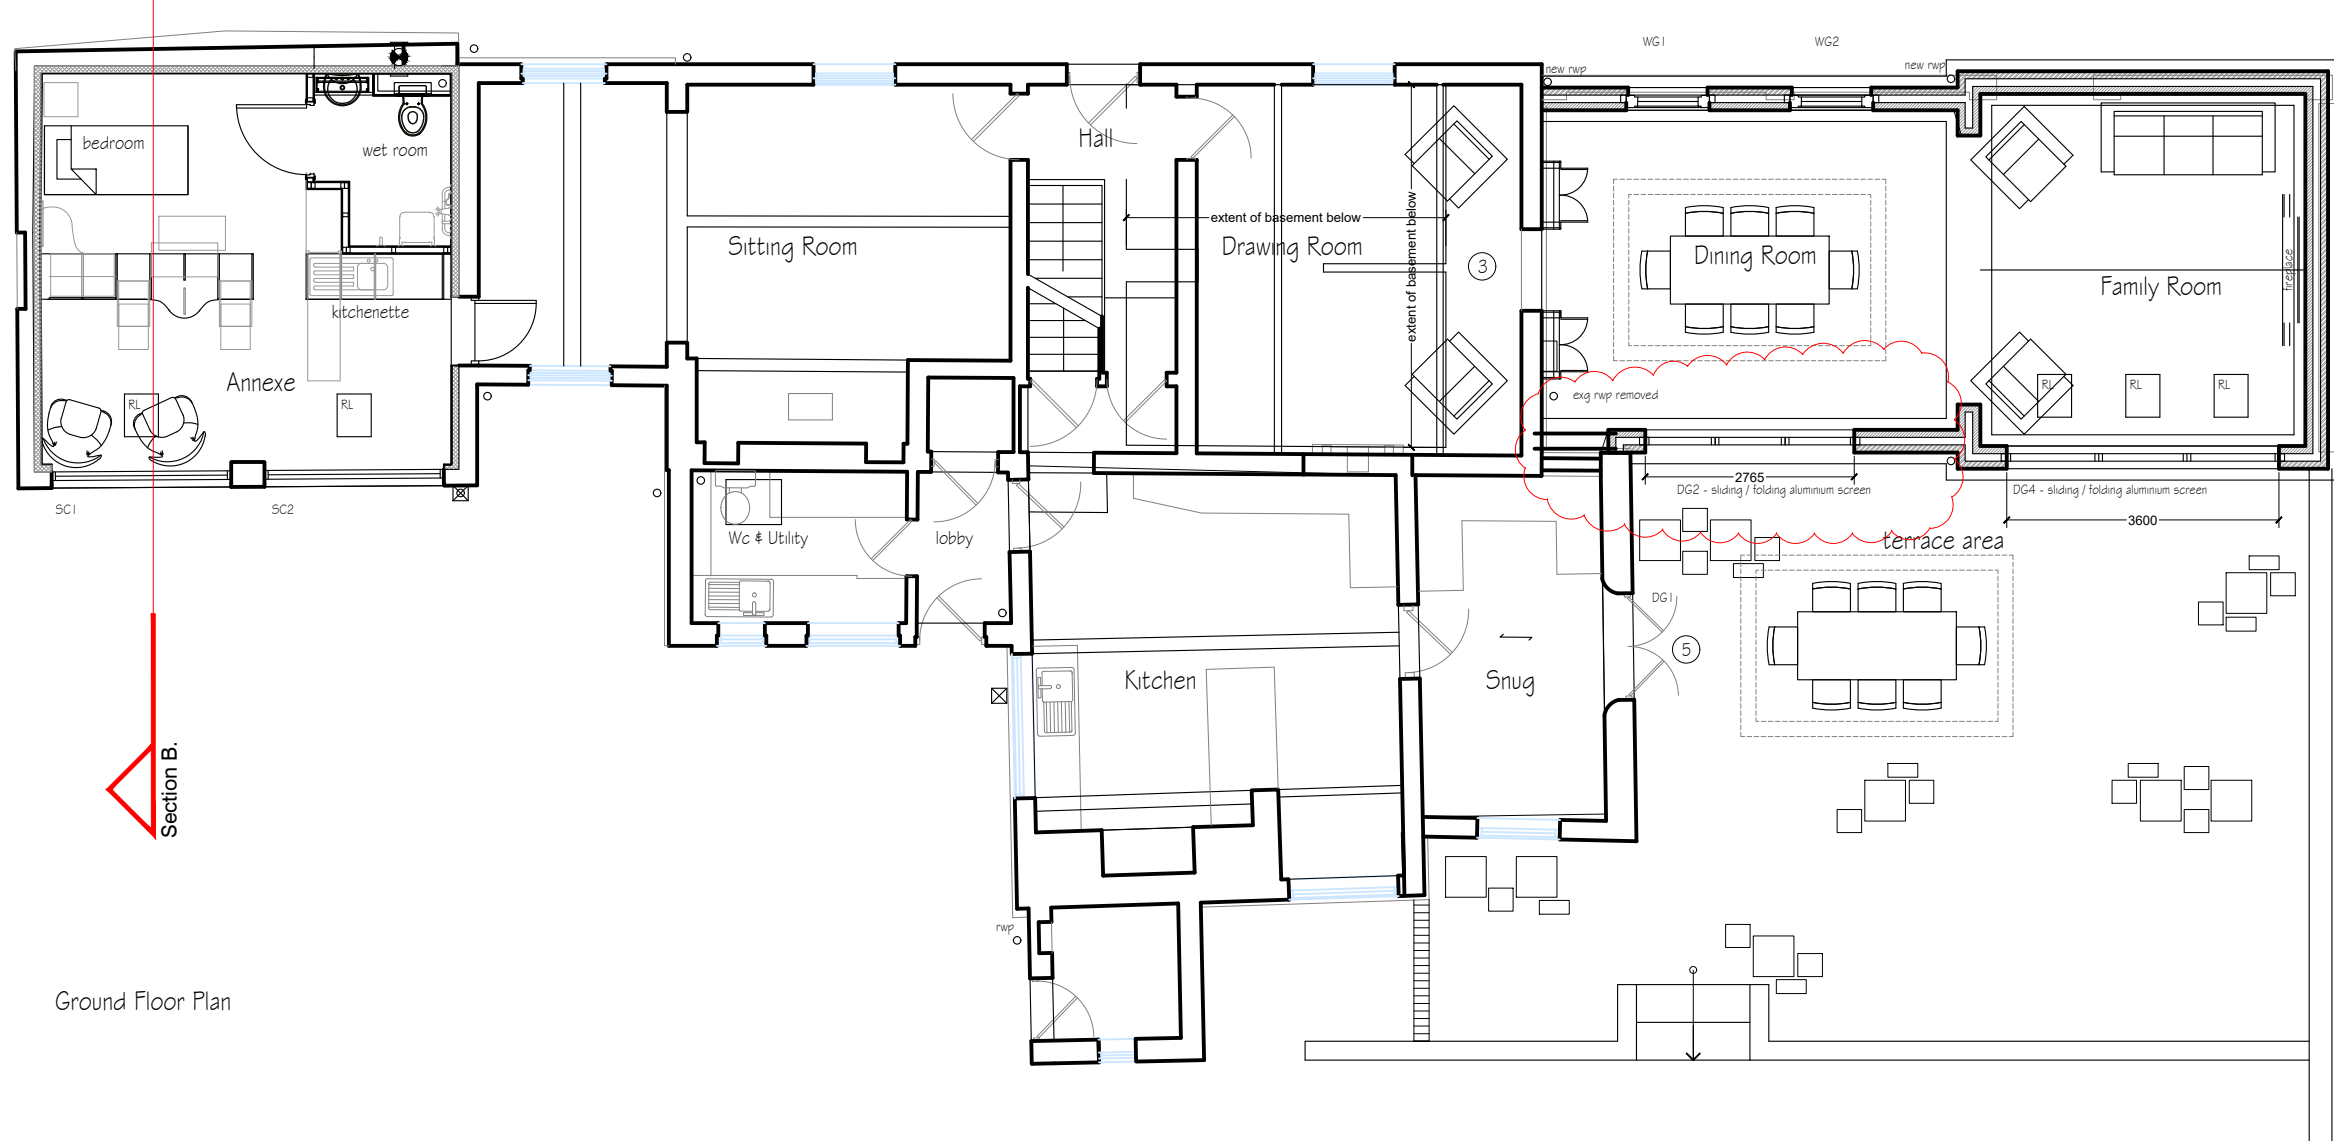


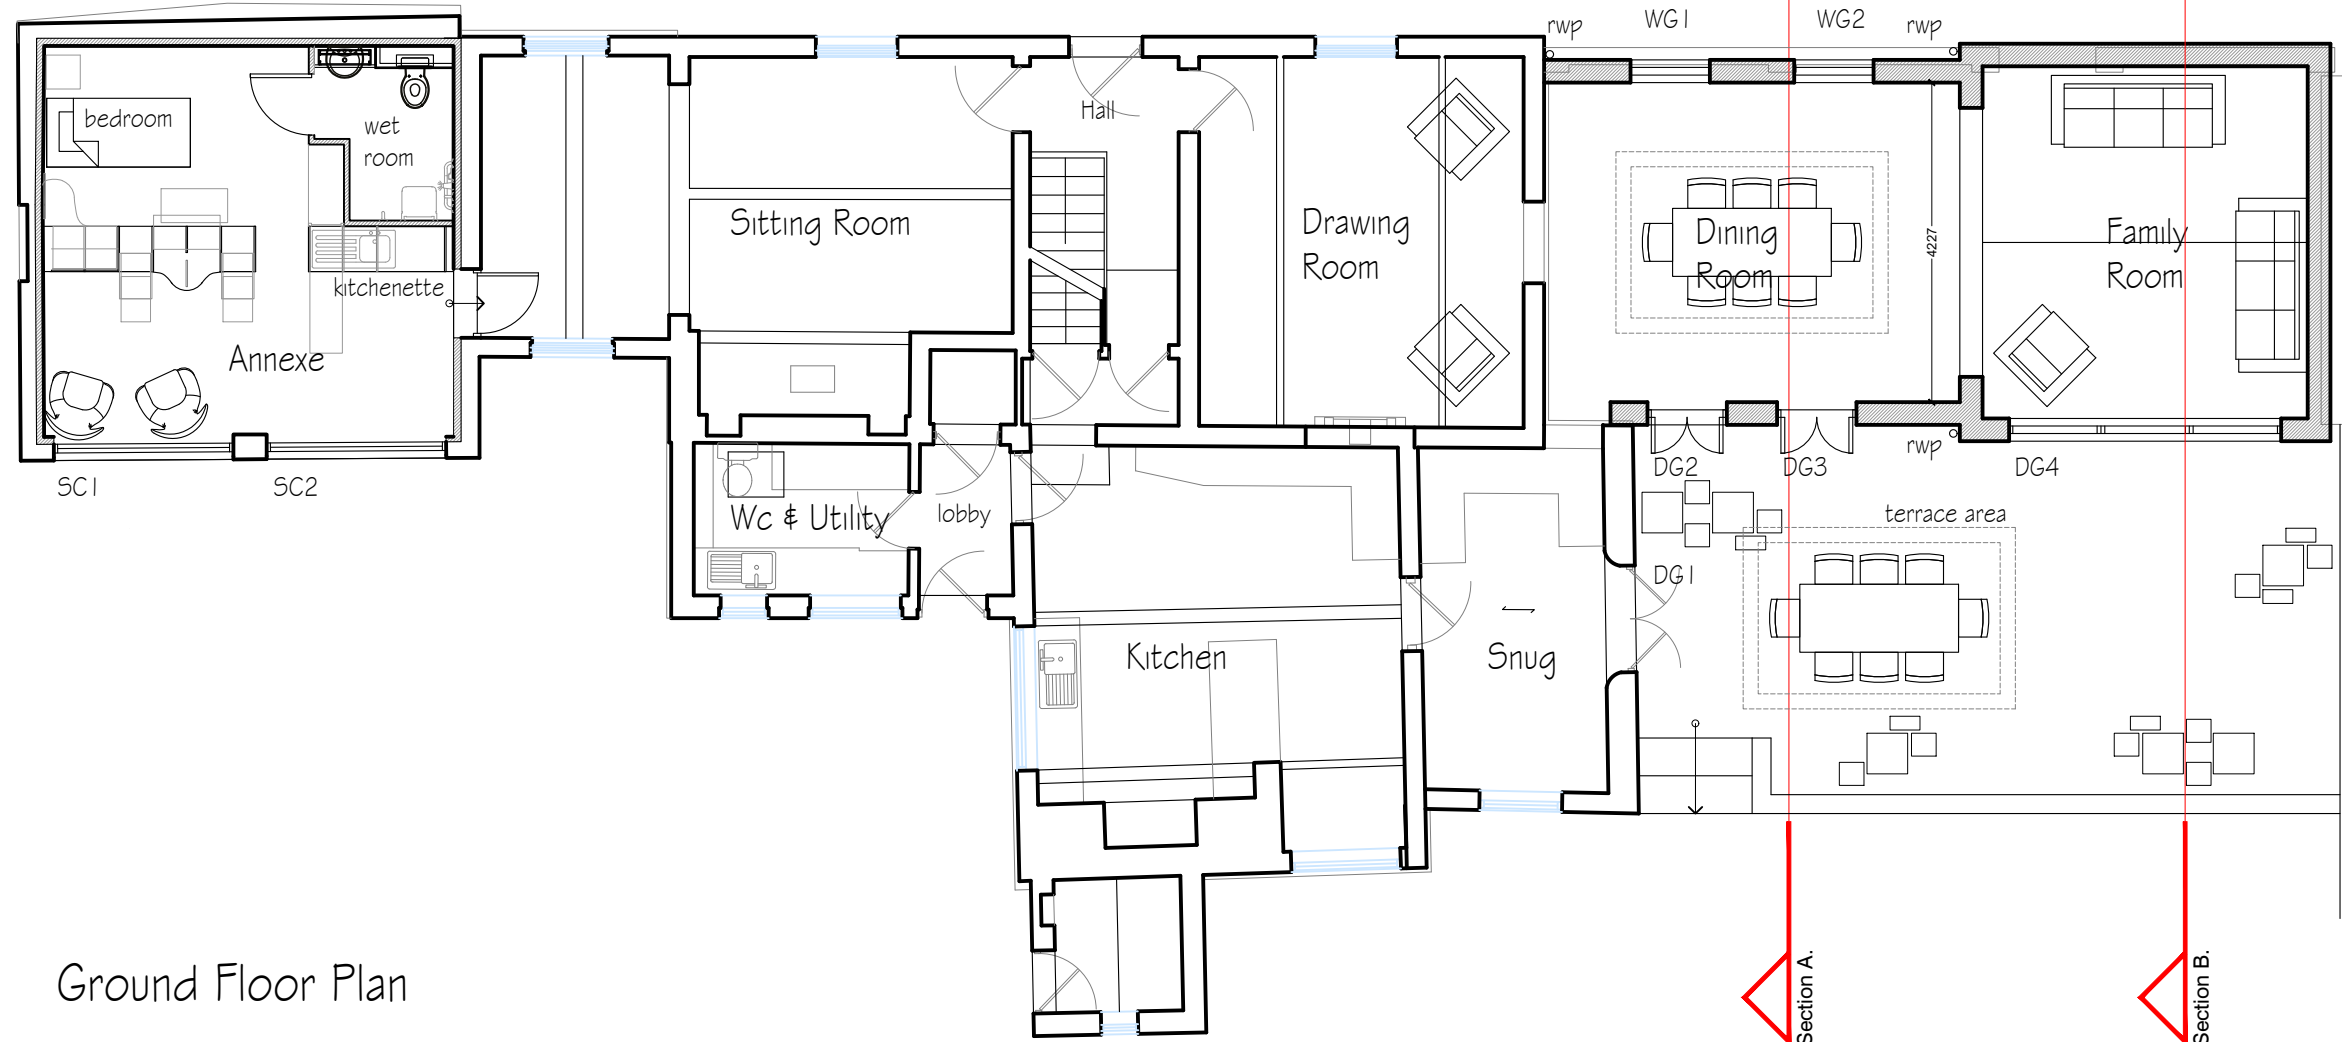

Approved scheme ref: FH 9/2017/0124

Proposed amended scheme