


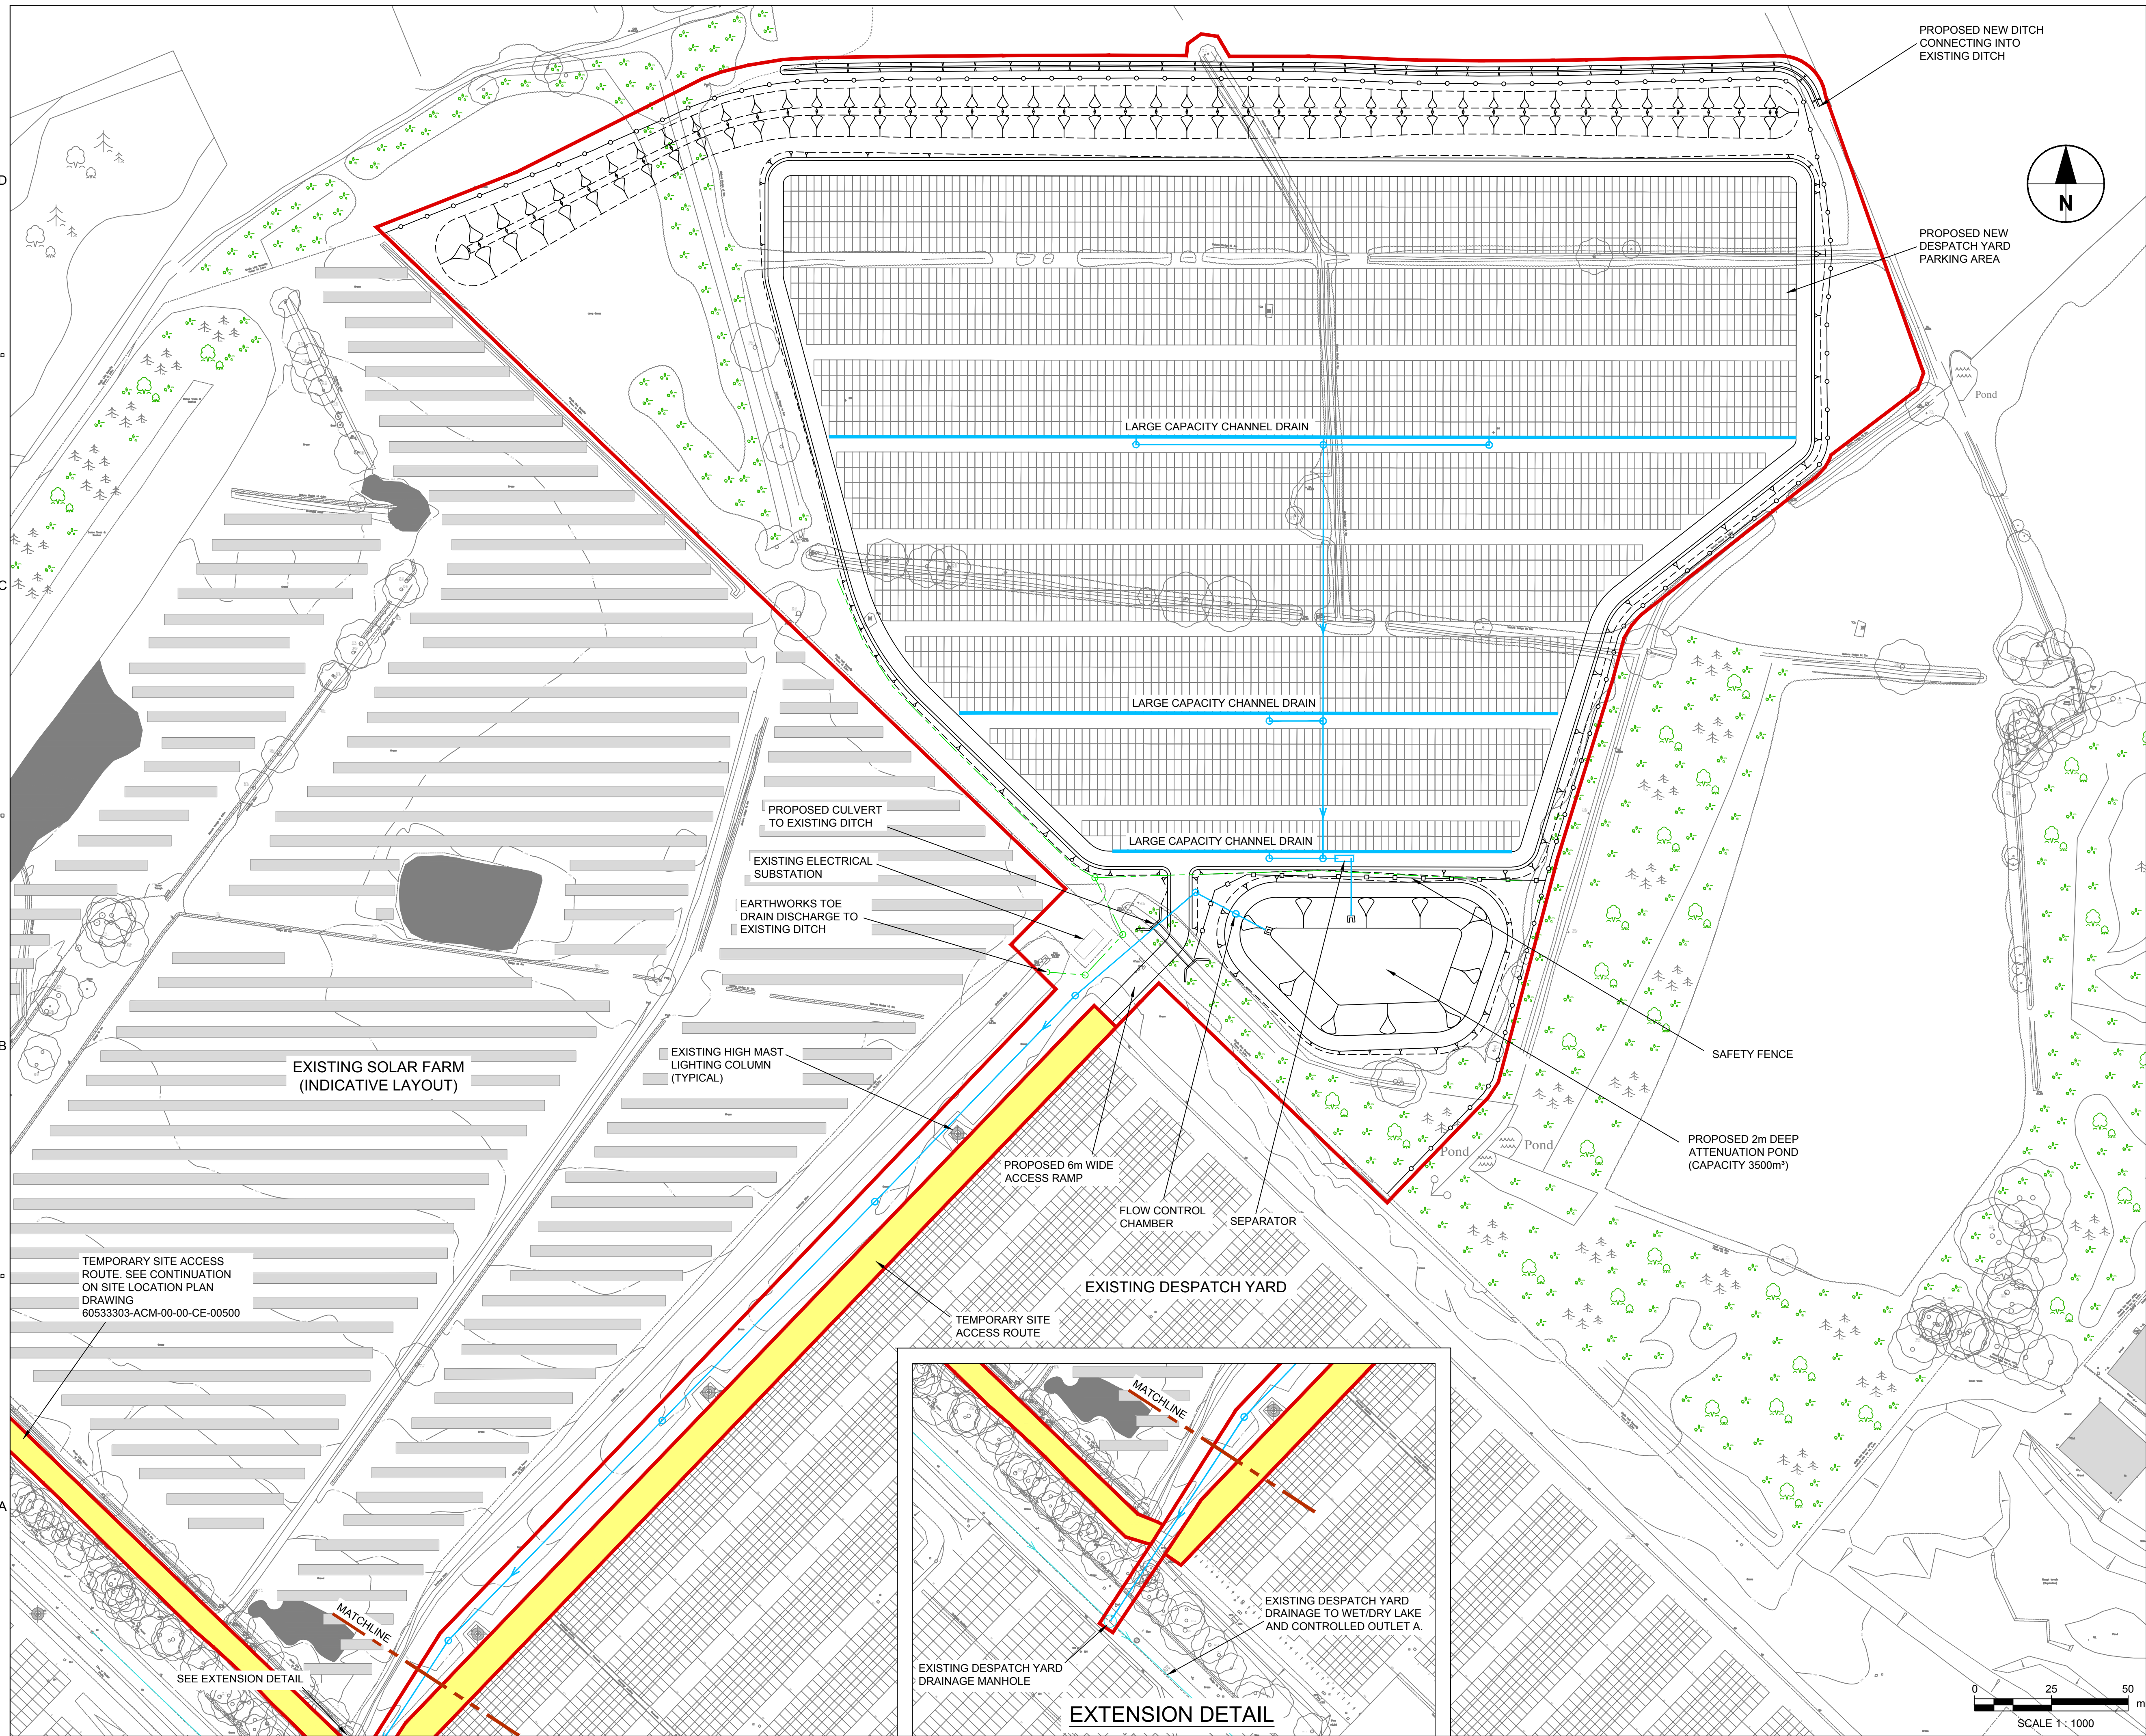

This drawing has been prepared for the use of AECOM's client. It may not be used, modified, reproduced or relied upon by third parties, except as agreed by AECOM or as required by law. AECOM accepts no responsibility, and denies any liability whatsoever, to any party that uses or relies on this drawing without AECOM's express written consent. Do not scale this document. All measurements must be obtained from the stated dimensions.



PROJECT

DERBY HUB & YARD CAPACITY IMPROVEMENT

TOYOTA MOTOR MANUFACTURING (UK) LTD
BURNASTON, DERBYSHIRE
UNITED KINGDON

CLIENT



TOYOTA MOTOR EUROPE

CONSULTANT

AECOM Infrastructure & Environment (UK) Limited
12 Regan Way, Chetwynd Busines Park,
Chilwell, Nottingham NG9 6RZ United Kingdom
+44 (0)115 907 7000 tel +44 (0)115 907 7001 fax
www.aecom.com

NOTES

1. THIS DRAWING IS TO BE READ IN CONJUNCTION WITH ALL OTHER RELEVANT DOCUMENTATION.
2. DO NOT SCALE FROM THIS DRAWING, USE ONLY PRINTED DIMENSIONS.
3. ALL DIMENSIONS IN METRES, ALL CHAINAGES, LEVELS AND COORDINATES ARE IN METRES UNLESS DEFINED OTHERWISE.
4. THIS DRAWING IS TO BE READ IN CONJUNCTION WITH THE PROJECT HEALTH & SAFETY FILE FOR ANY IDENTIFIED POTENTIAL RISKS.

KEY


-  PROPOSED SURFACE WATER DRAINAGE
 PROPOSED EARTHWORKS TOE DRAINAGE
 PROPOSED WORKS SITE BOUNDARY
 TEMPORARY CONSTRUCTION ACCESS ROUTE

NOT TO BE USED FOR TENDERING
OR CONSTRUCTION

ISSUE/REVISION

P1	05/05/17	FOR PLANNING APPROVAL
I/R	DATE	DESCRIPTION

KEY PLAN

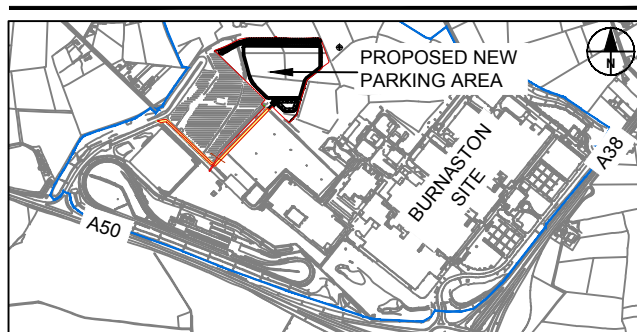

PROJECT NUMBER

60533308

SHEET TITLE

FLOOD RISK ASSESSMENT DRAINAGE ARRANGEMENT

SHEET NUMBER

60533308-ACM-00-00-DR-CE-00505