


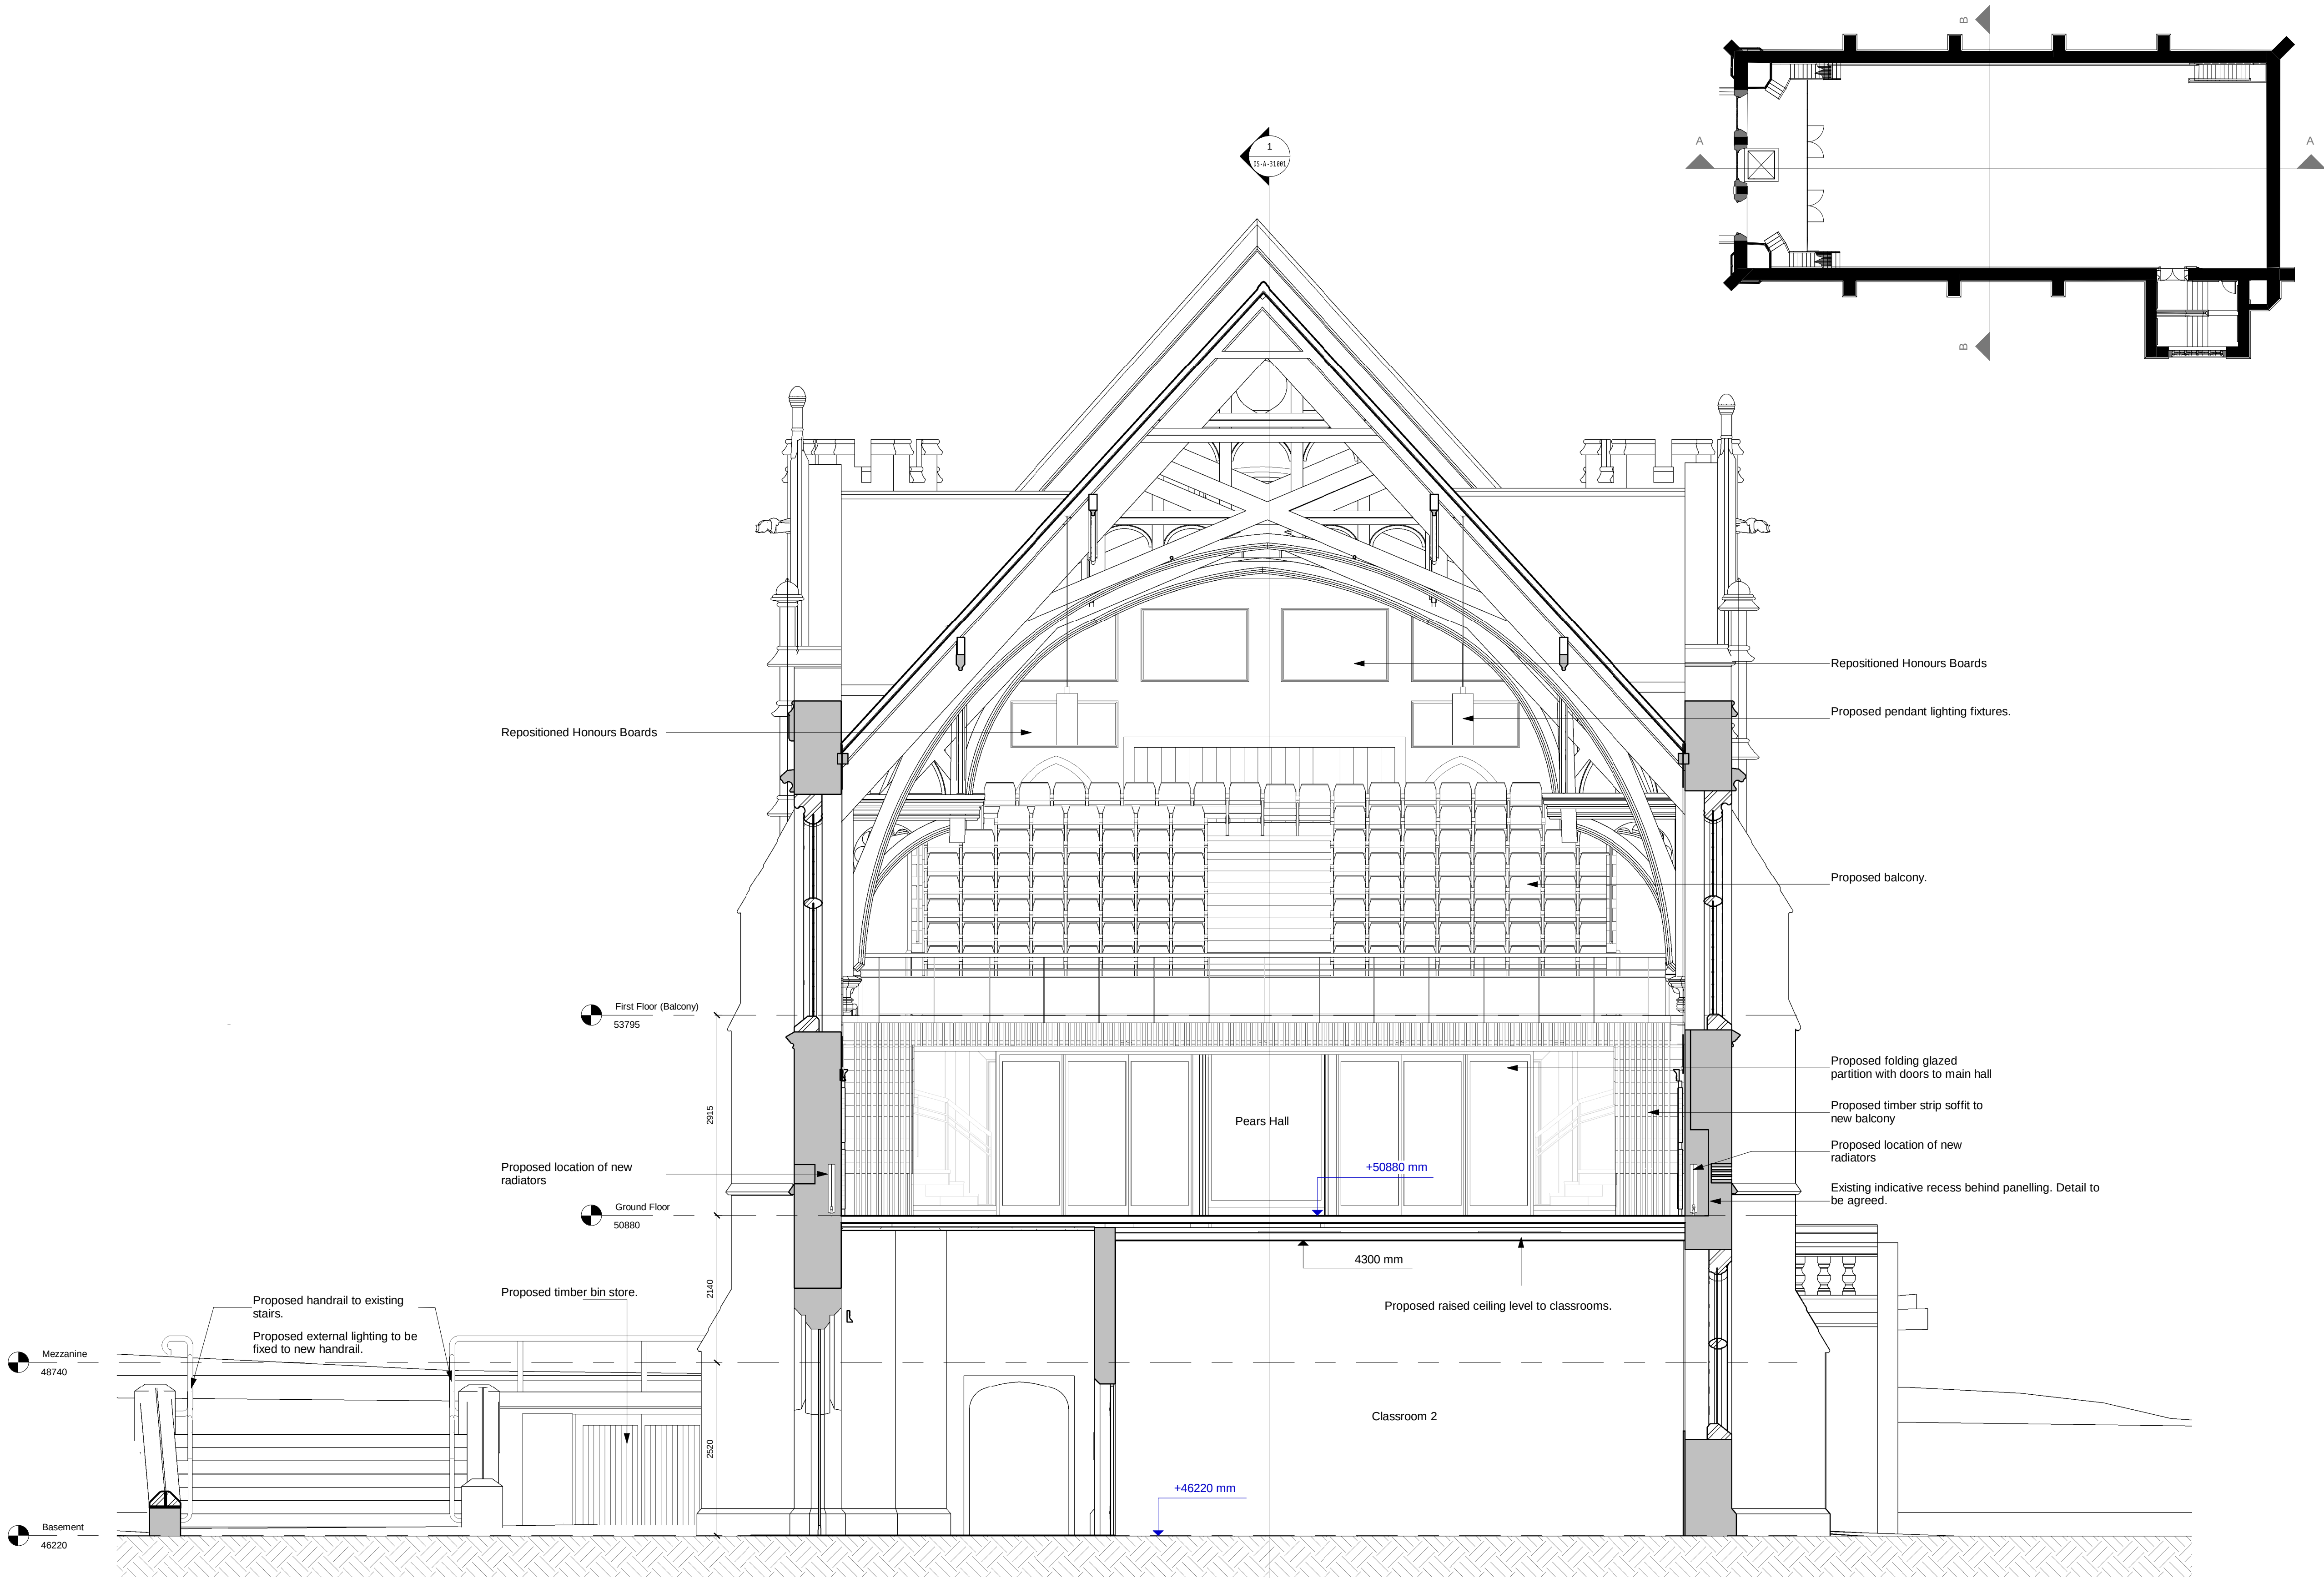

1 Proposed Section BB
1 : 50

- GENERAL NOTES**
1. Do not scale off this drawing unless a scale bar is provided
 2. Any ambiguities, omissions and errors on this drawing should be notified immediately to the Architect before the commencement of works on site
 3. Dimensions are in millimetres unless otherwise stated
 4. Dimensions, unless otherwise indicated, are to the face of unfinished block walls or to the finished plaster face of stud partitions
 5. Dimensions are to be checked on site. Discrepancies are to be notified immediately to the Architect before the commencement of works on site
 6. All levels are in meters unless otherwise stated
 7. This drawing is to be read in conjunction with all other relevant drawings and specifications for this project

CDM REGULATIONS

Denotes a significant hazard or difficult to manage procedure. Please refer to Designer Hazard Register for further information regarding mitigation of hazards.

REVISION NOTES				
Rev	Date	Description	Issuer	Checker
A	2018-05-01	First Issue	AMR	JRC

PROJECT PARTNERS

FRANKLIN ELLIS ARCHITECTS
Architecture / Landscape / Interiors / Graphics / Project Management
The Old Pumpthouse
5 The Ropewalk, Nottingham, NG1 5DU
T 0115 941 8475
E enquiry@frankinellis.co.uk
W www.frankinellis.co.uk

PARTNER/ASSOCIATE PROJECT ARCHITECT
David Franklin Jon Crabb

PROJECT NAME
Pears School

PROJECT ADDRESS
Repton School
Willington Road
Repton, Derby
DE65 6FH
CLIENT / USER NAME
Repton School

SHEET NAME
Proposed Section BB

FULL DOCUMENT REFERENCE

Identification / Location	Sheet Number
Project Code	1
Originator Code	1
Vol/ Zone	1
Level/ Location	1
Type	1
Dis	1
Number	1

PSR- FEA2623- B1- ZZZ- DS- A- 31002

REVISION DATE 2018-05-01 REVISION A
STATUS CODE PL STATUS Planning

SHEET SIZE A1L SCALE 1 : 50