


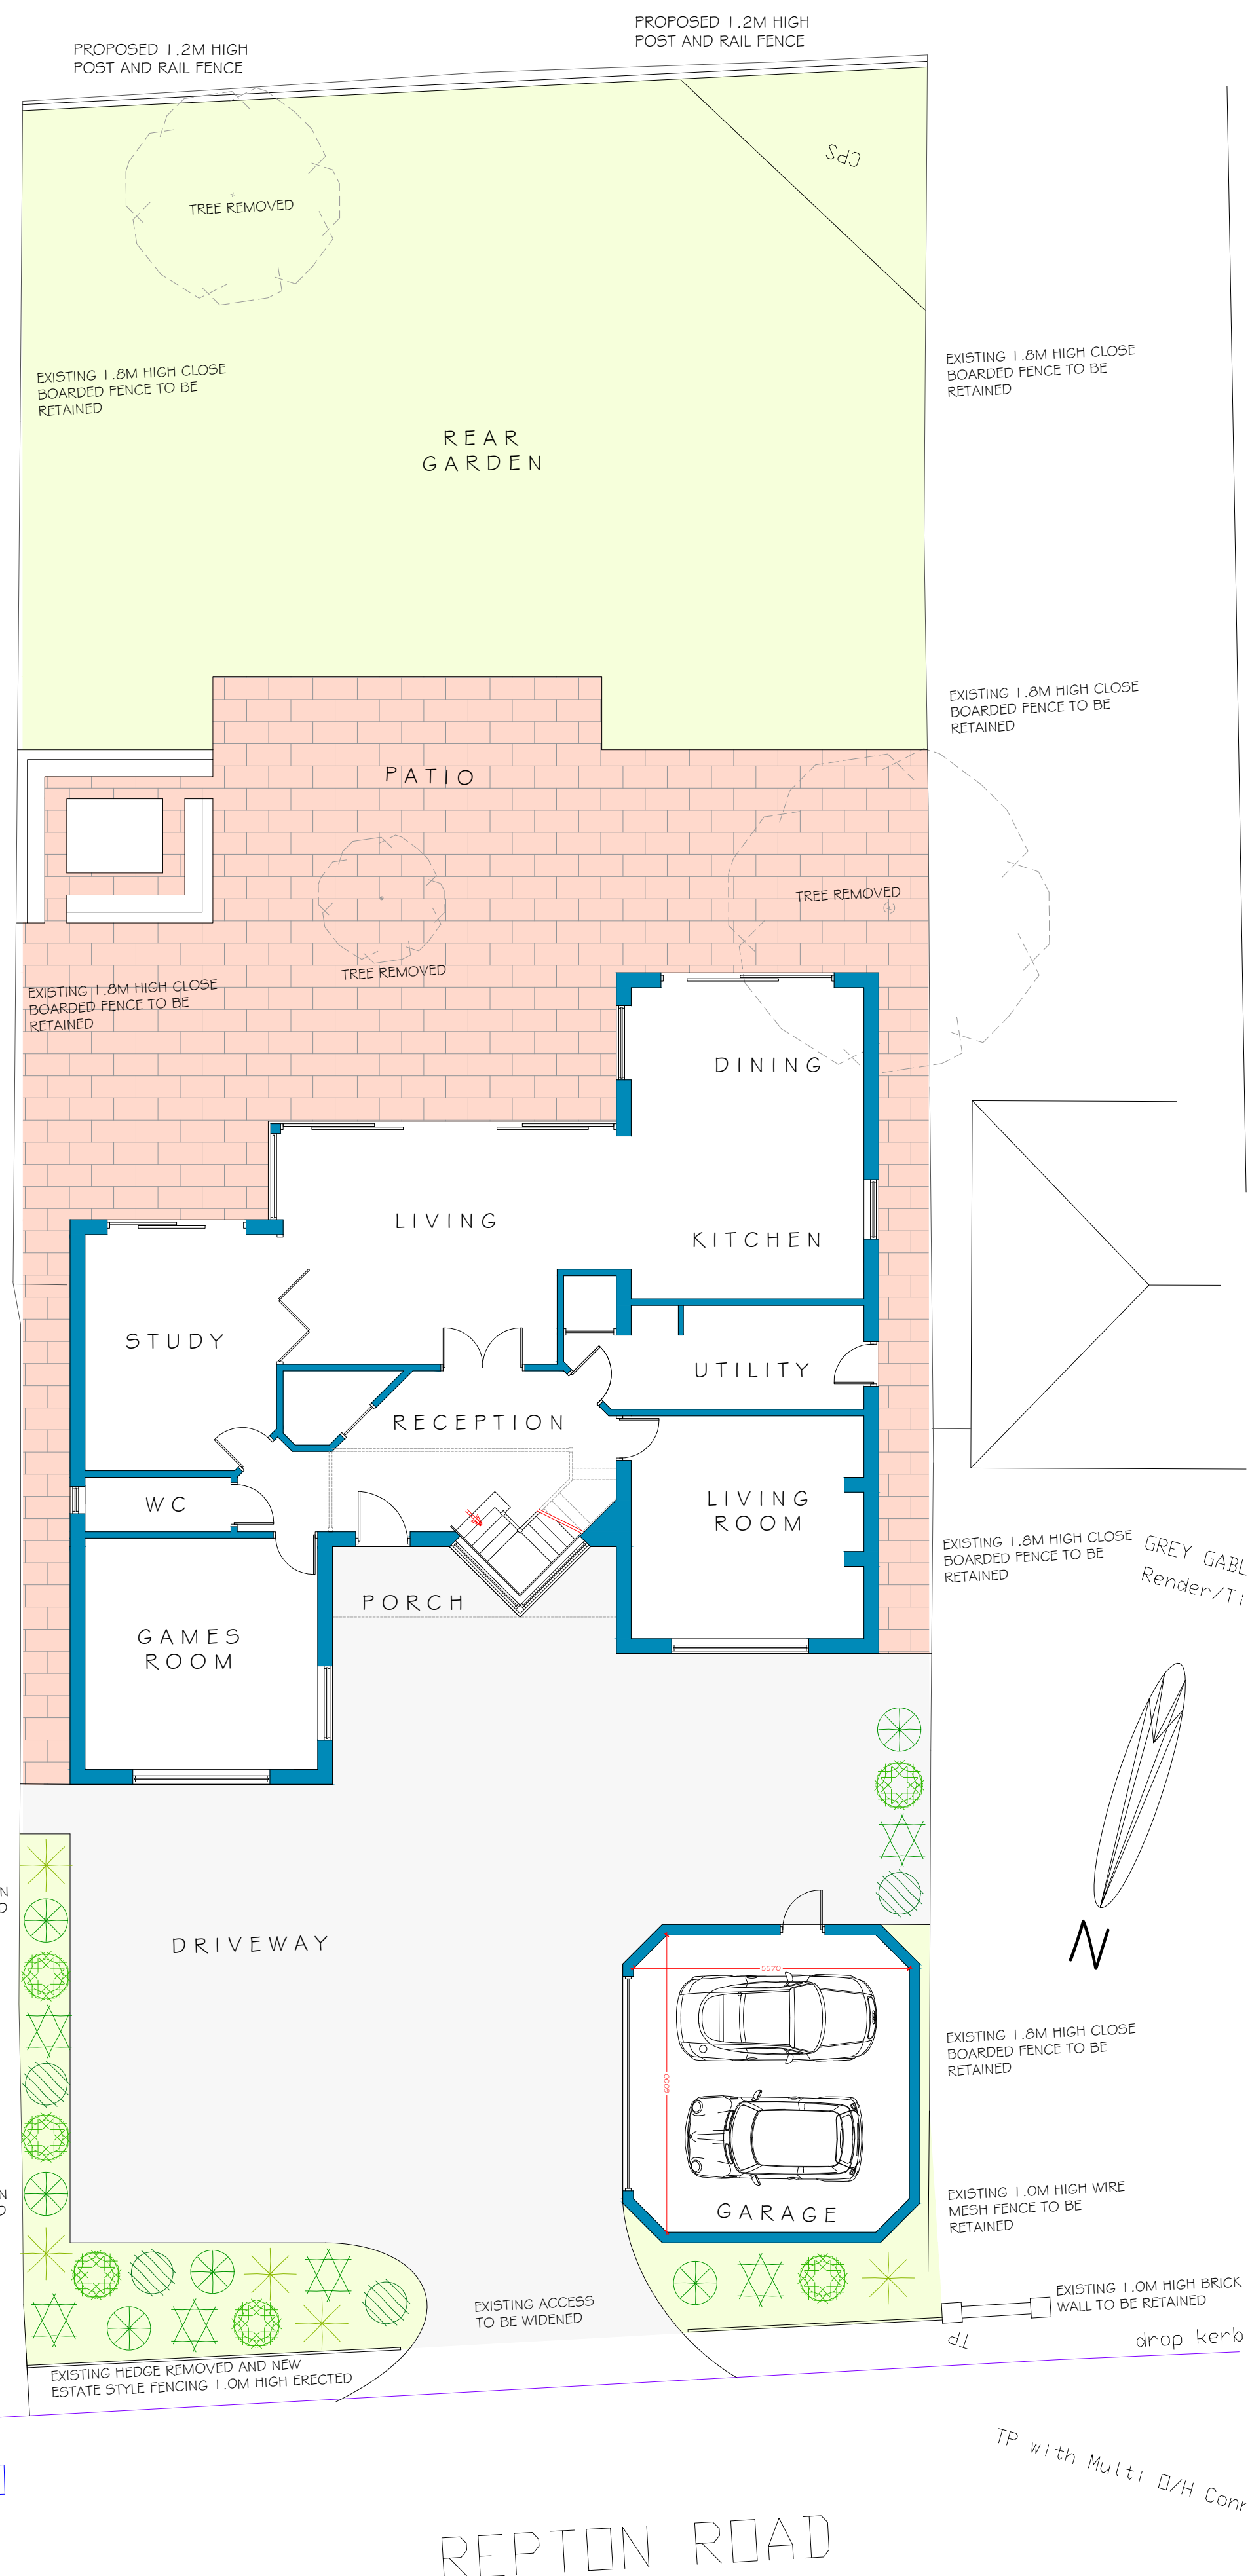

bi Design
Architecture

79 High Street, Repton,
Derbyshire, DE5 6GF
t: 01283 704082

enquiries@bidesign-architecture.co.uk www.bidesign-architecture.co.uk

Please Note: Use figured dimensions only. Contractor to check all levels and dimensions on site prior to works commencing and report any discrepancies to bi Design Architecture

Project:	PROPOSED REPLACEMENT DWELLING AT	
Address:	THE HEATHERS, REPTON ROAD, NEWTON SOLNEY, DE15 0SG	
Client:	CELSIUS INVESTMENTS LTD	
Dwg:	PLANNING CONDITIONS	

Job ref: 1373P	Date: OCT 2018
Scale: 1:50, 1:100	Dwg No: 16
Dwg by: LPG / AM	Paper Size: A1

Member of the Chartered Institute of Building

Member of the Chartered Institute of Architectural Technologists

Affiliate Member of the Royal Institute of British Architects