


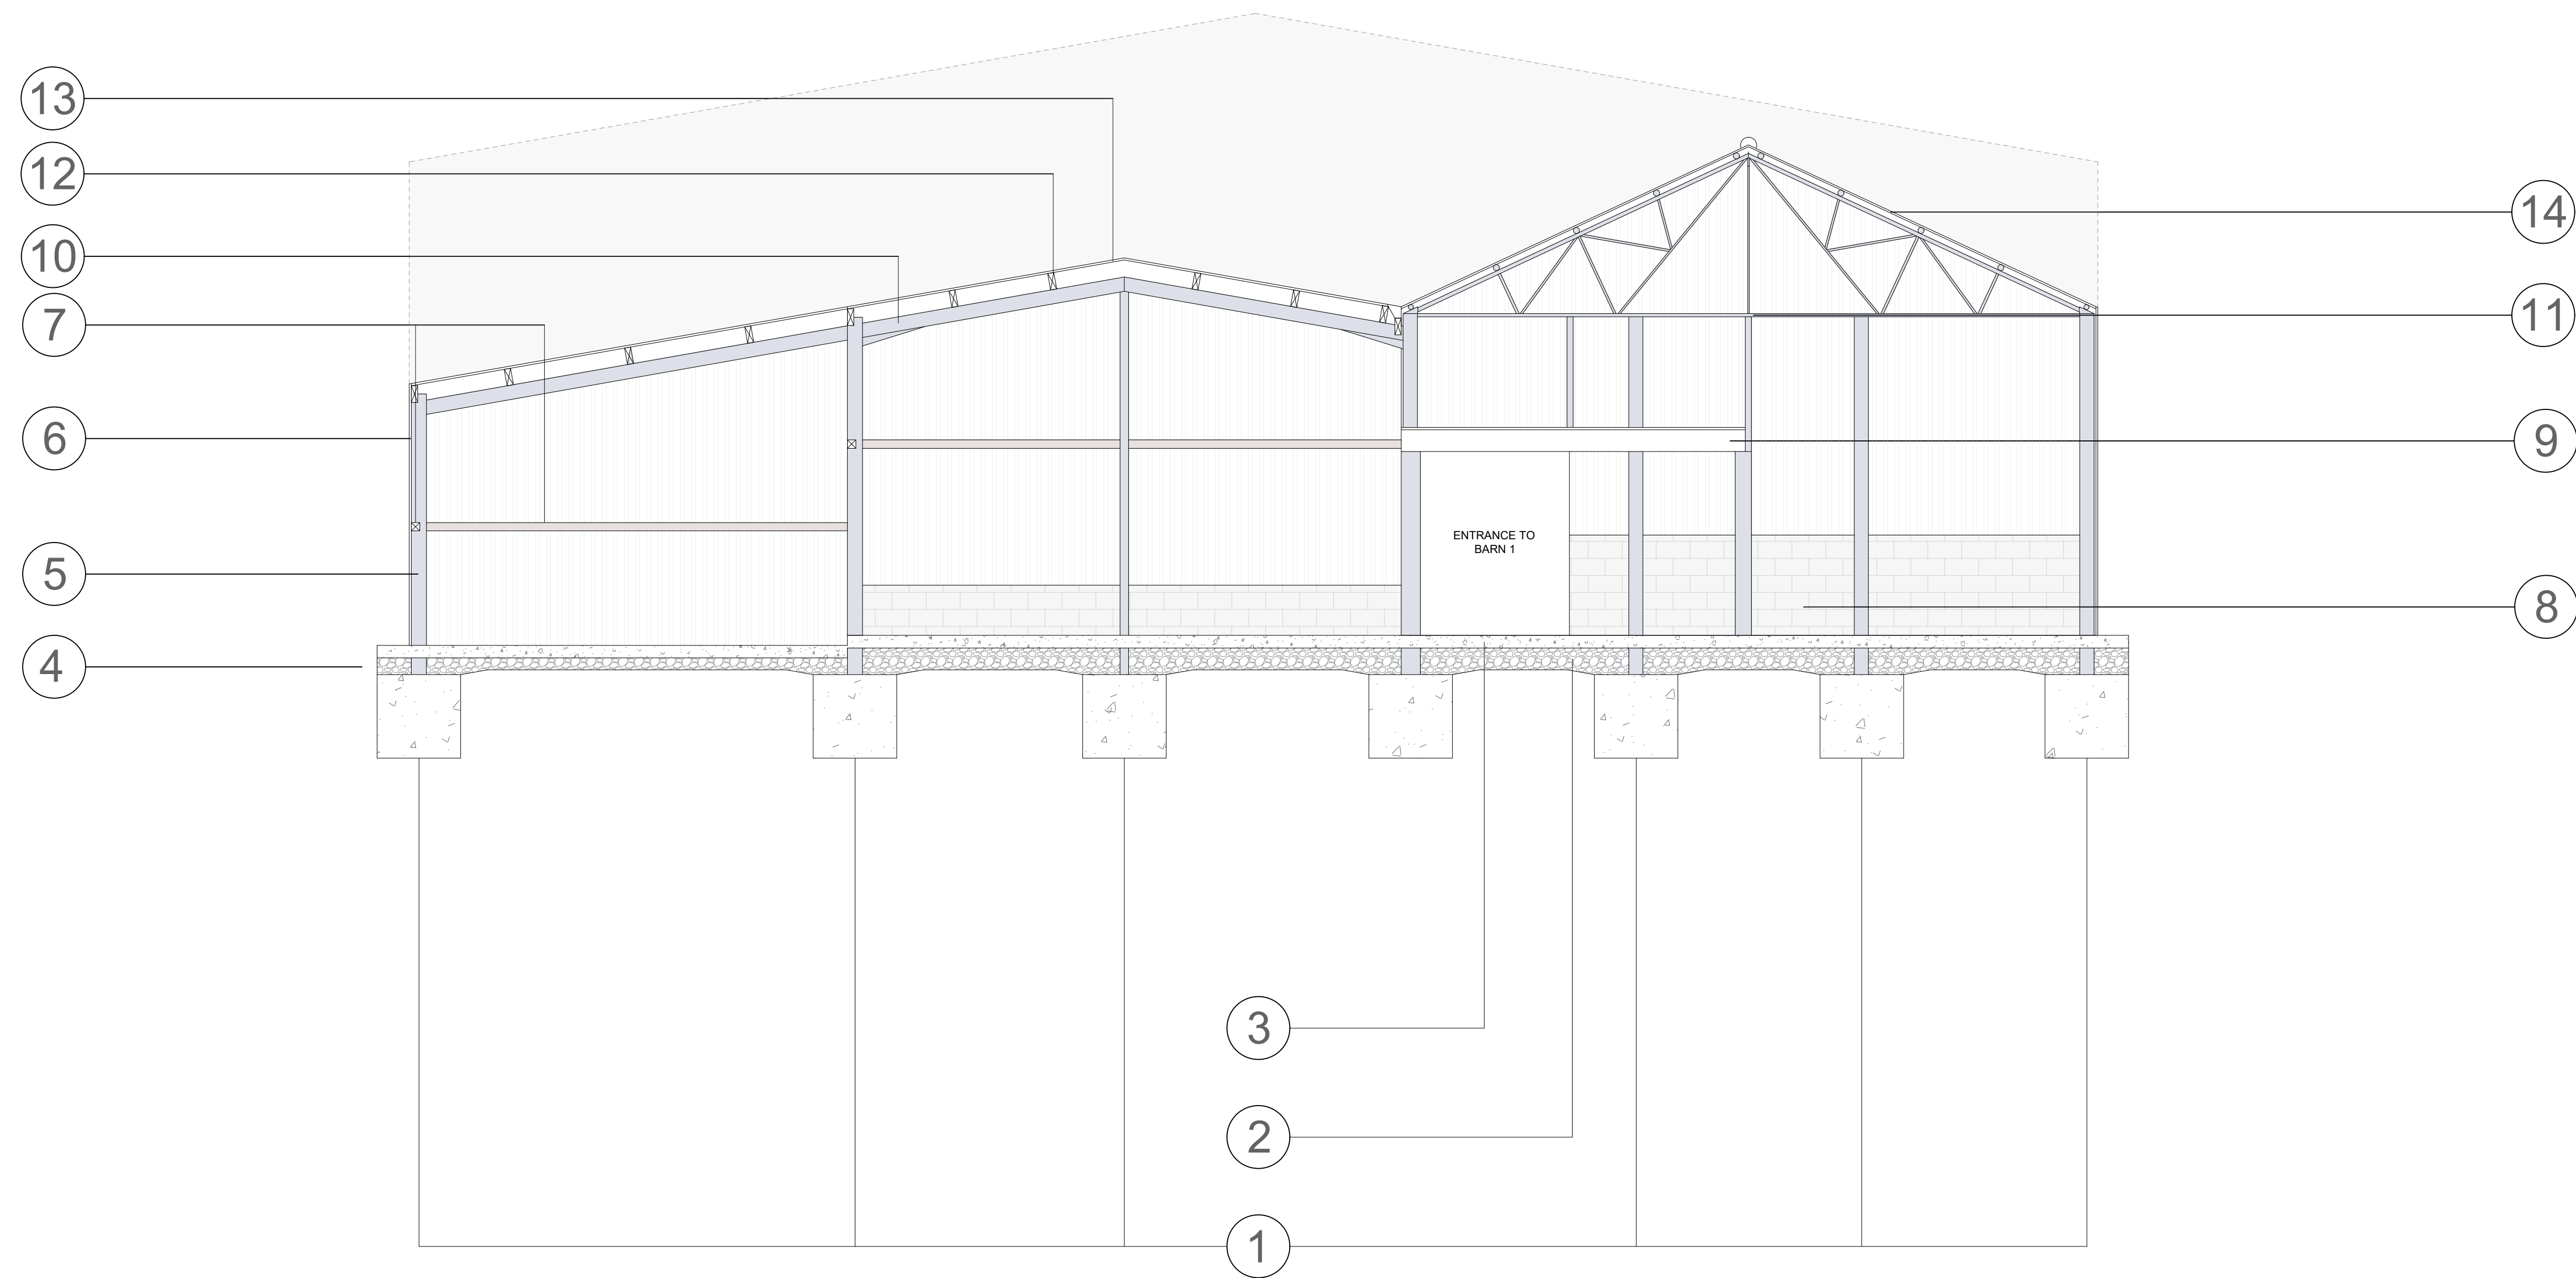

ALL DRAWINGS PREPARED BY ANDREW
LARGE SURVEYORS LTD ARE TO BE
UTILISED FOR PLANNING PURPOSES
ONLY

EXISTING BUILDING:

1. EXISTING CONCRETE PAD FOUNDATIONS
2. EXISTING COMPACT TYPE 1 MOT STONE
3. EXISTING CONCRETE SLAB
4. CONTINUATION OF COMPACT HARDCORE AND CONCRETE PAD SURROUNDING BUILDING
5. EXISTING STEEL STANCHIONS
6. EXISTING EXTERNAL CLADDING
7. EXISTING TIMBER BATTENS
8. CONCRETE BLOCK WALL
9. MEZZANINE FLOOR SUPPORTED OF STEEL AND TIMBER STANCHIONS
10. EXISTING STEEL RAFTERS
11. WEBBED STEEL TRUSSES SUPPORTING THE ROOF STRUCTURE
12. EXISTING TIMBER PURLINS
13. EXISTING CORRUGATED METAL ROOF SHEETING
14. EXISTING FIBRE CEMENT SHEETING SUPPORTED BY ROUND STEEL PURLINS
POSSIBILITY OF ASBESTOS IN SHEETING

ADDITIONAL NOTES:

BUILDINGS ALSO BENEFITS FROM WIND & DIAGONAL BRACING TO THE ROOF AND STANCHIONS

BARN REFERRED TO AS 'BARN 2' IN THE STRUCTURAL REPORT IS PROPOSED TO BE DEMOLISHED AS IT IS NOT CONSIDERED STRUCTURALLY CAPABLE OF CONVERSION.

"Barn 2, requires further analysis of loading capabilities due to the age and method of construction. It is unlikely to be structurally adequate for conversion we therefore recommend that this is demolished."

AndrewLarge
surveyors LTD

MAE TRADING
COCKSHUT LANE
MELBOURNE
DERBYSHIRE
DE73 8DG
EXISTING CROSS SECTION
BARN 2, 3, 4
SCALE: 1:50@A1