


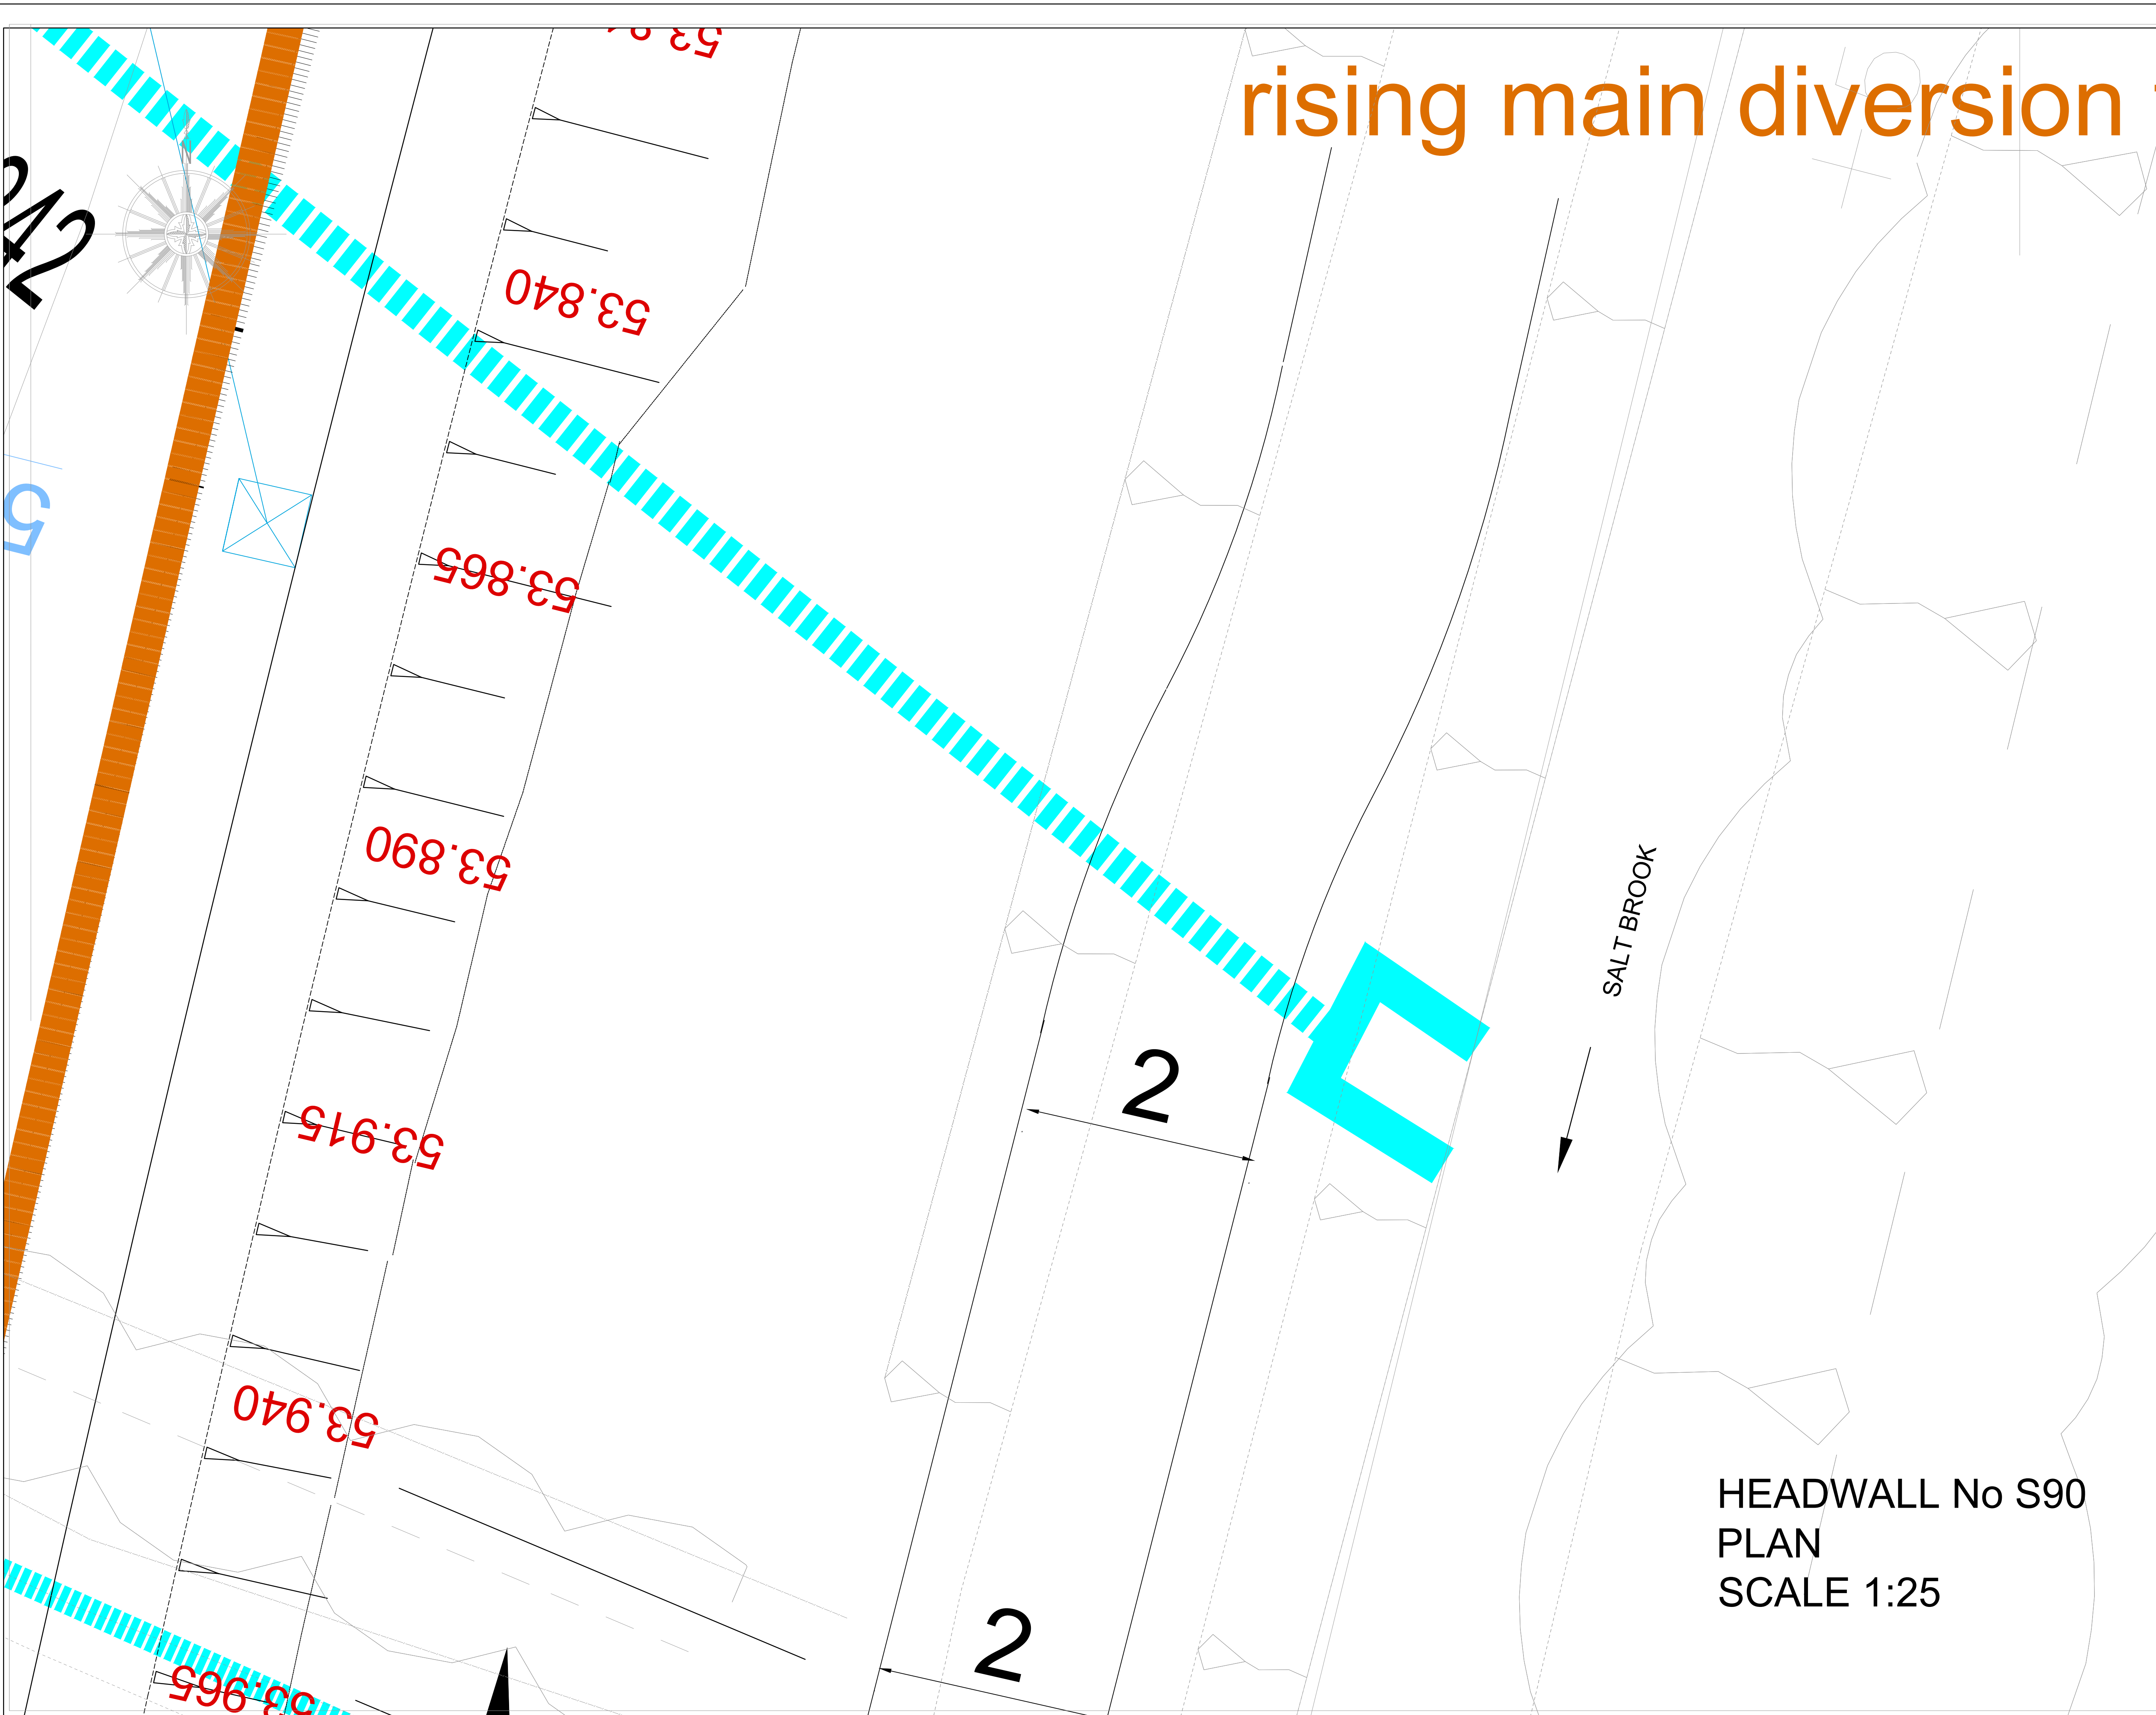

C	Updates following EA Comments	02/09/22	CJO
B	Updates following EA Comments	17/08/22	CJO
A	Updates following site meeting	12/08/22	CJO
rev	description	date	initial
Stephen Daykin Consulting Ltd A design consultancy for the development industry 31A Longacre Bingham Nottinghamshire NG13 8AF Tel 01949 838831 mobile 07968 765381 steve@sdcivils.com Managing Director Stephen W Daykin I.Eng MICE MGIHT			
client: Bellway			
project Proposed residential development at Derby Road Hatton			
title OUTFALL HEADWALL No S90			
drawn	CJO	date	30-05-22
scale	AS SHOWN	size	A1
purpose of issue SSiP			
dwg no. E795-53			rev. C