




BOUNDARY MOOR GARDENS, DEEP DALE LANE, DERBY
SECTION DRAWING DWG No. SE-01

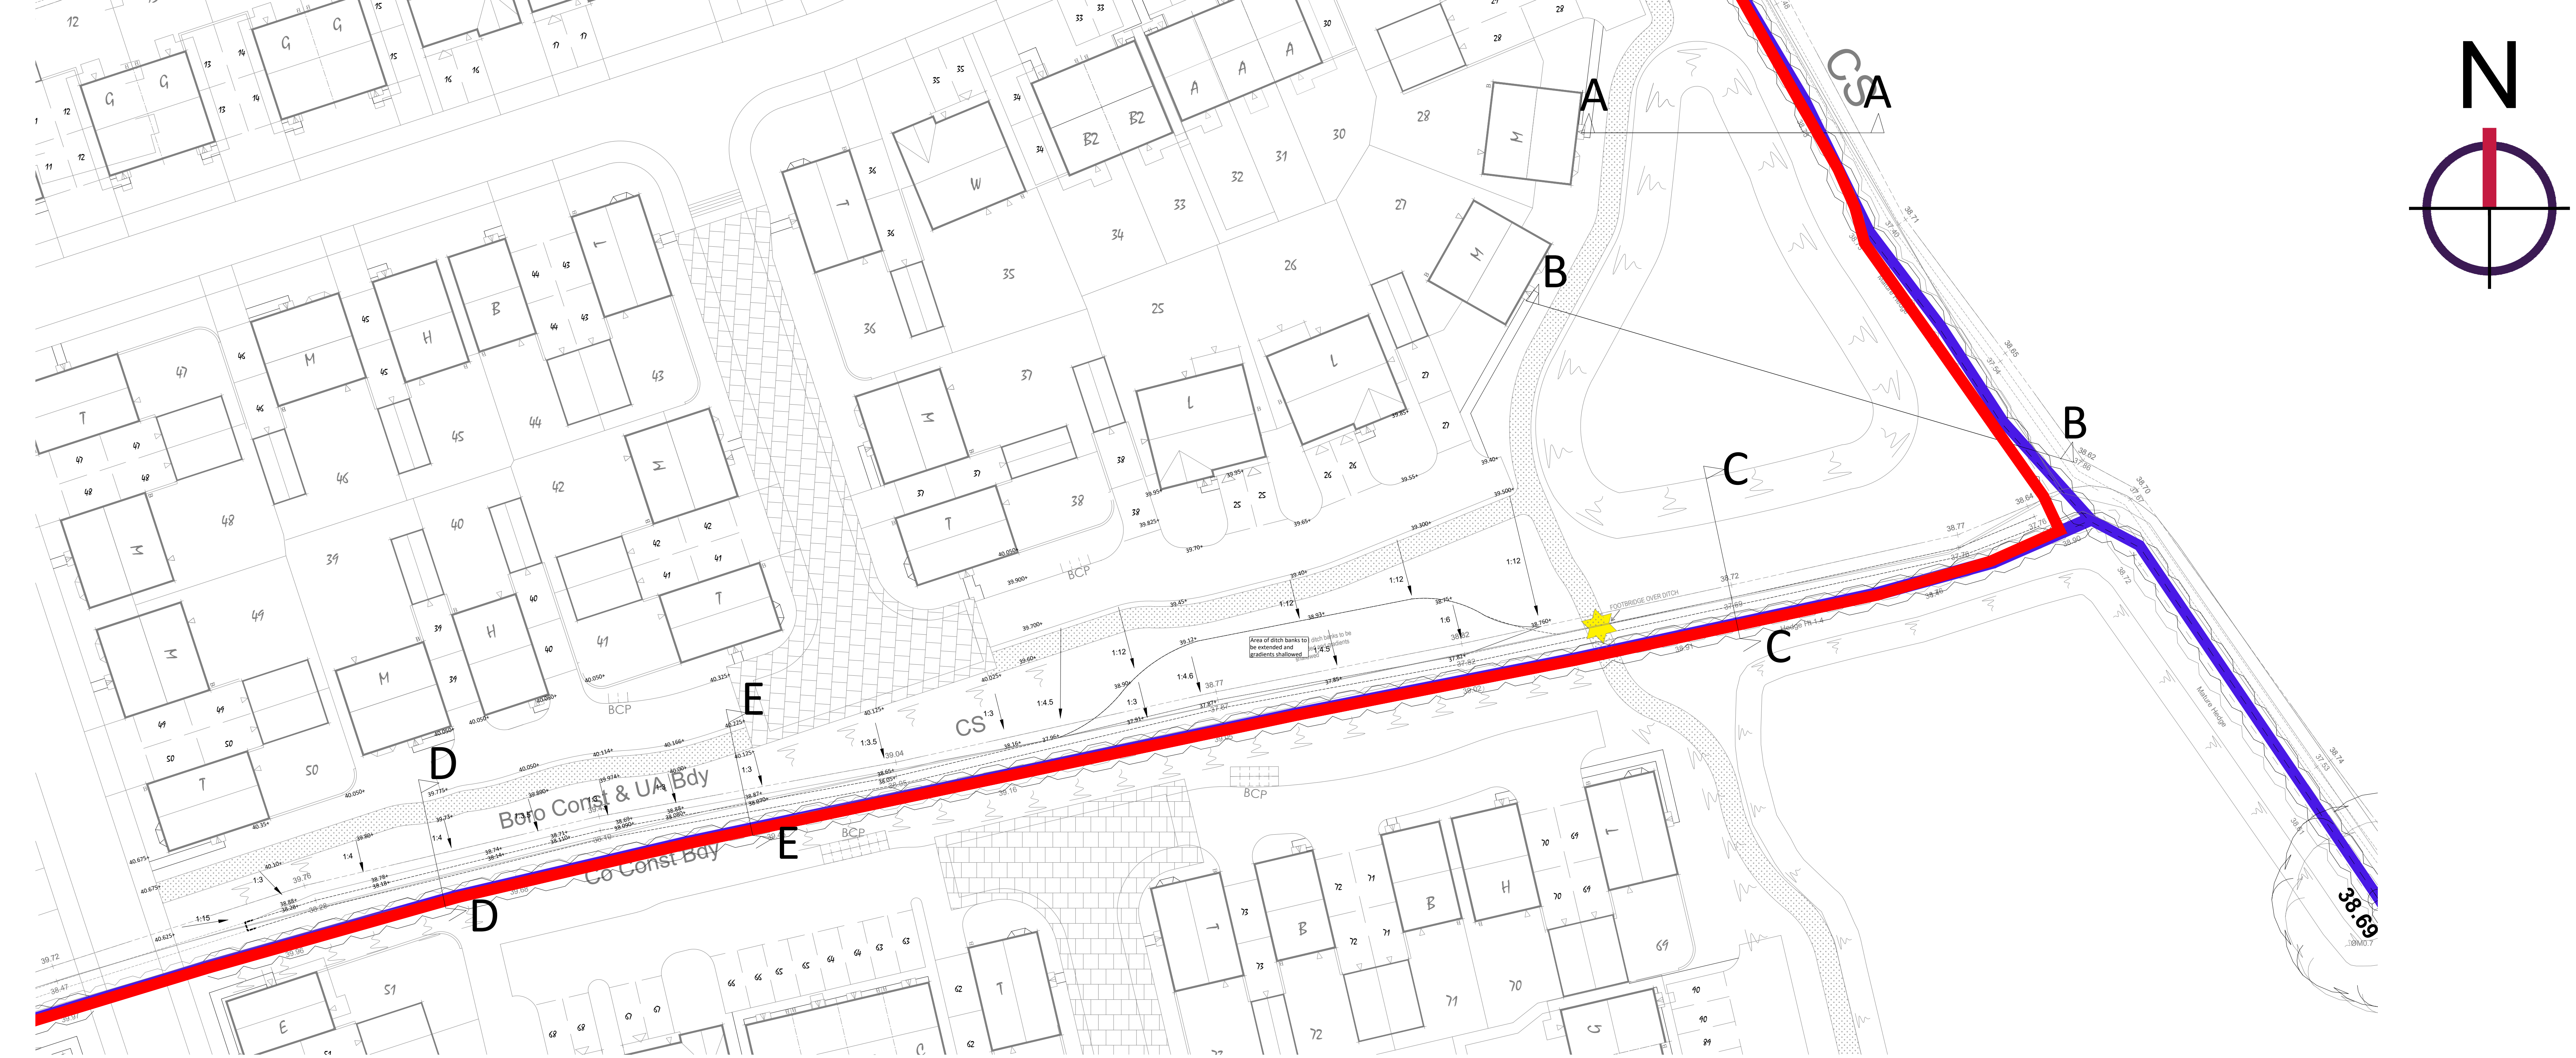


SECTION A-A

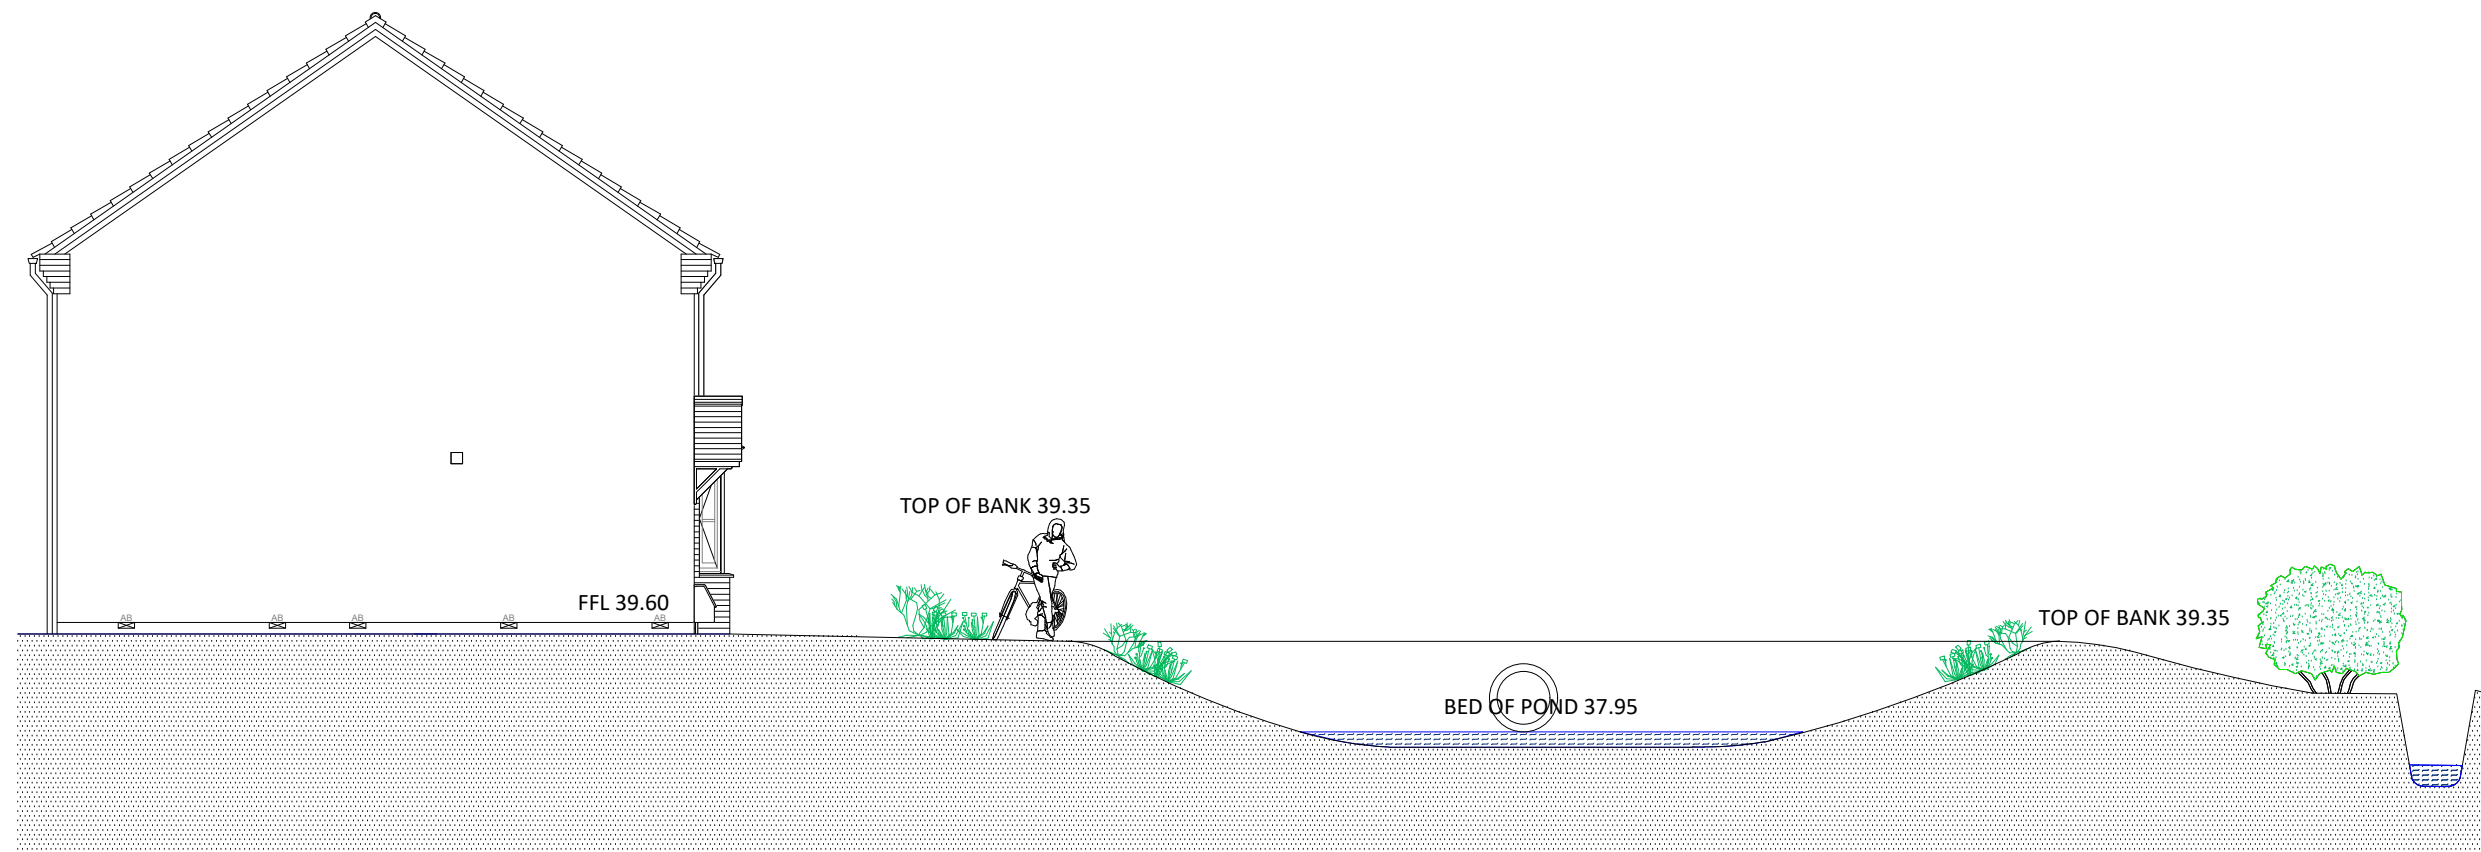


SECTION B-B

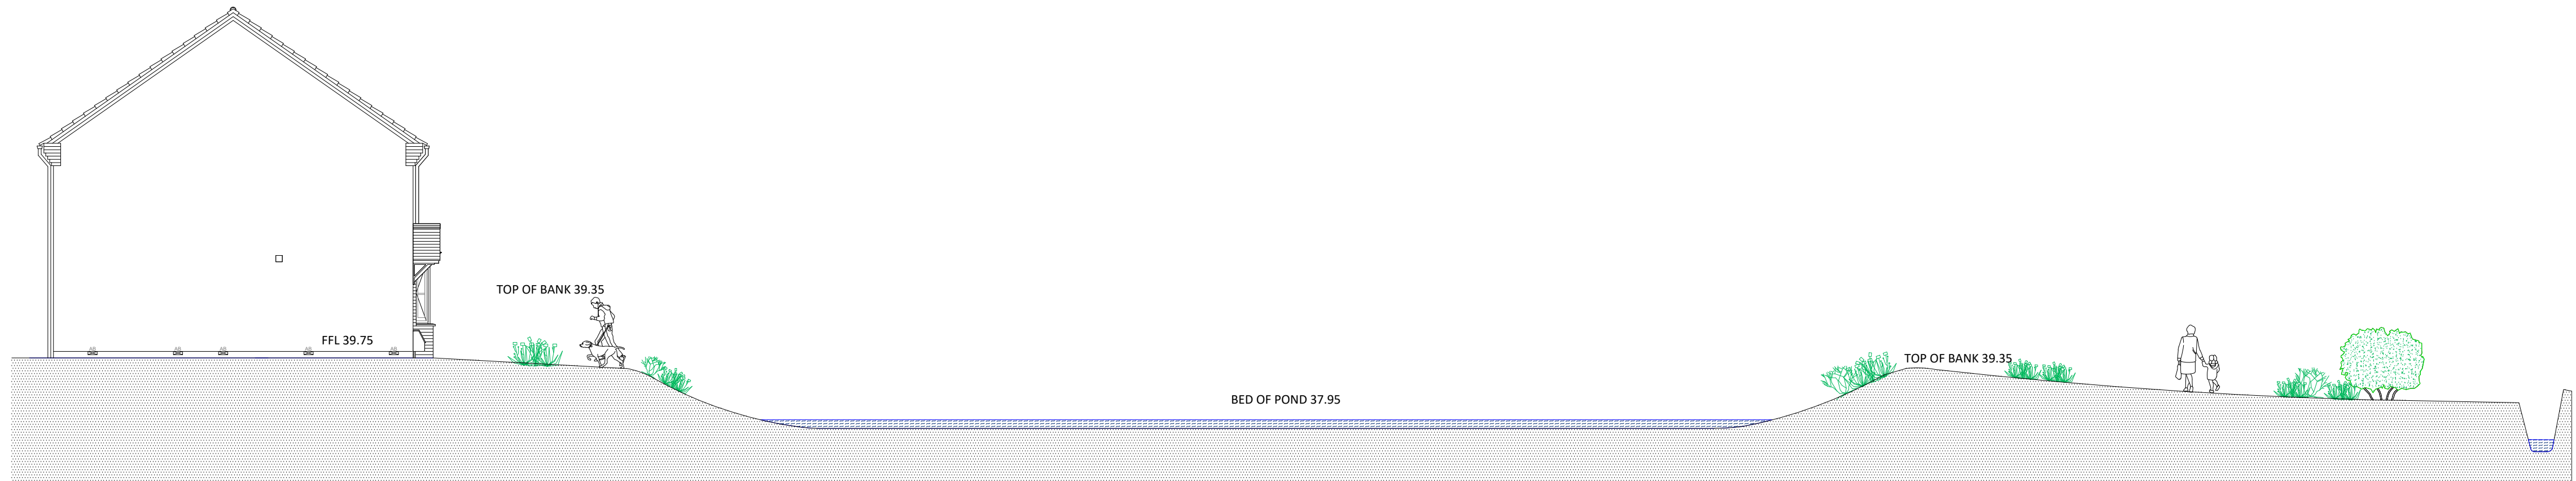


SECTION C-C

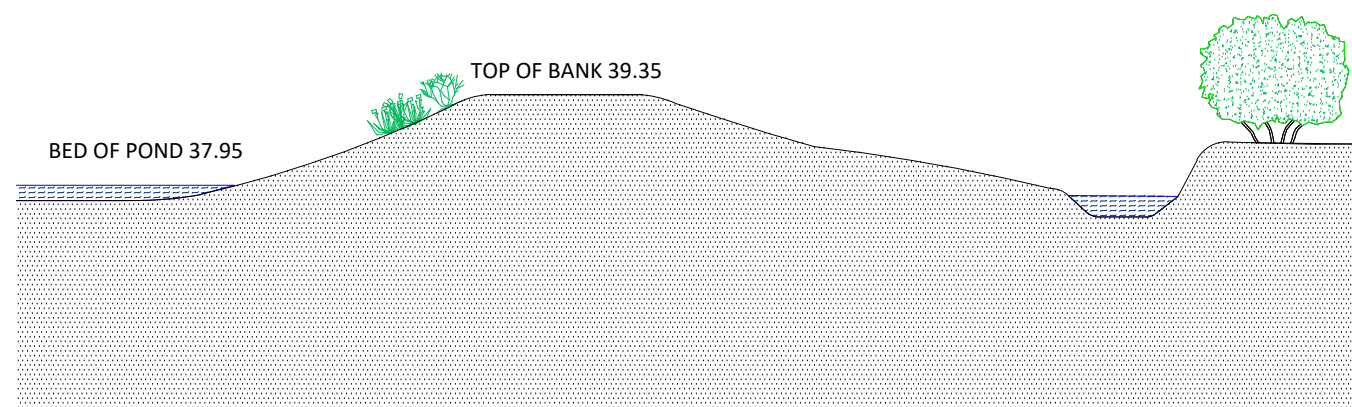

SECTION D-D

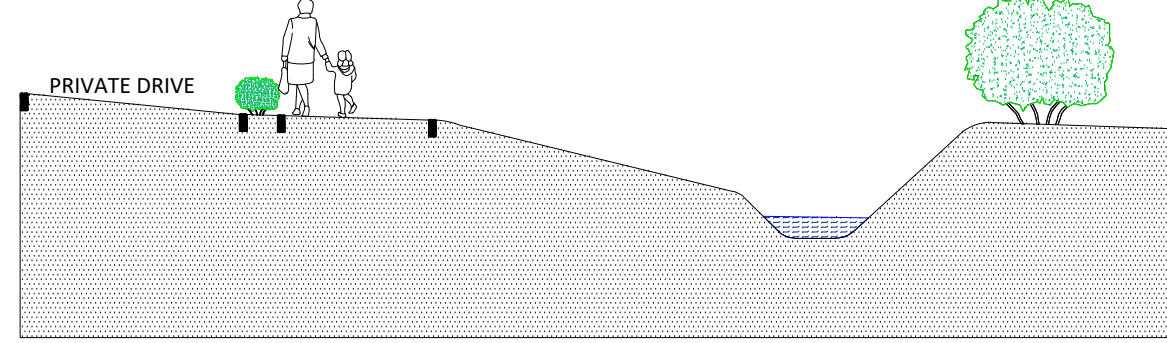

SECTION E-E

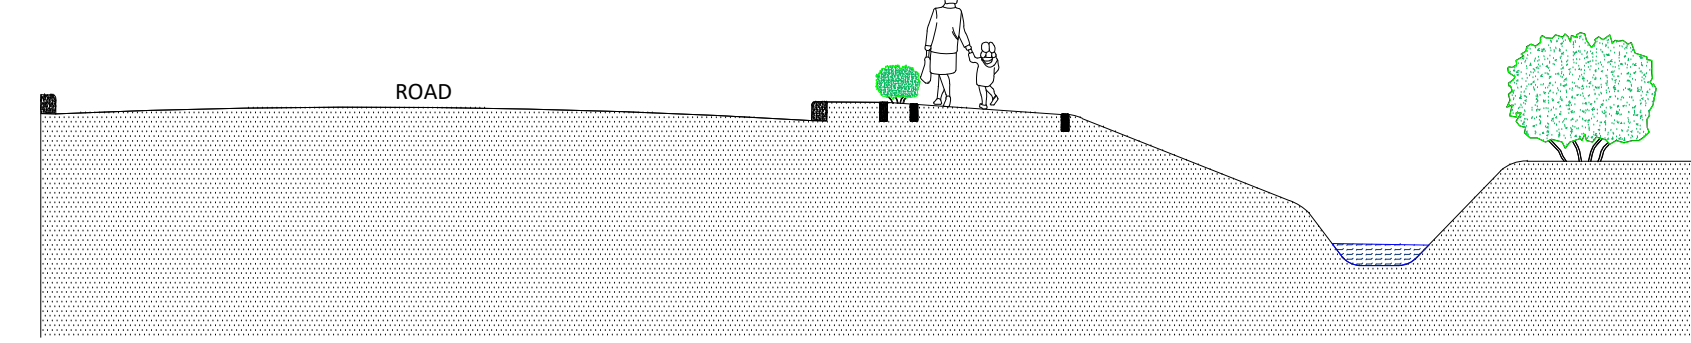

SECTION LAYOUT

1:250@A0

22.03.21

REV C

© This drawing and the building works depicted are the copyright of Taylor Wimpey North Midlands and may not be reproduced or amended except by written permission. No liability will be accepted for amendments made by other persons.