


[illegible]



- responsibility, whichever for any consequential loss or damage.
8. It is the responsibility of the Contractor to locate any service apparatus in the vicinity of the works. The client will accept no claims whatsoever in respect of any losses or damage caused in respect of such apparatus, however caused.
9. It is the responsibility of the Contractor to execute the works at

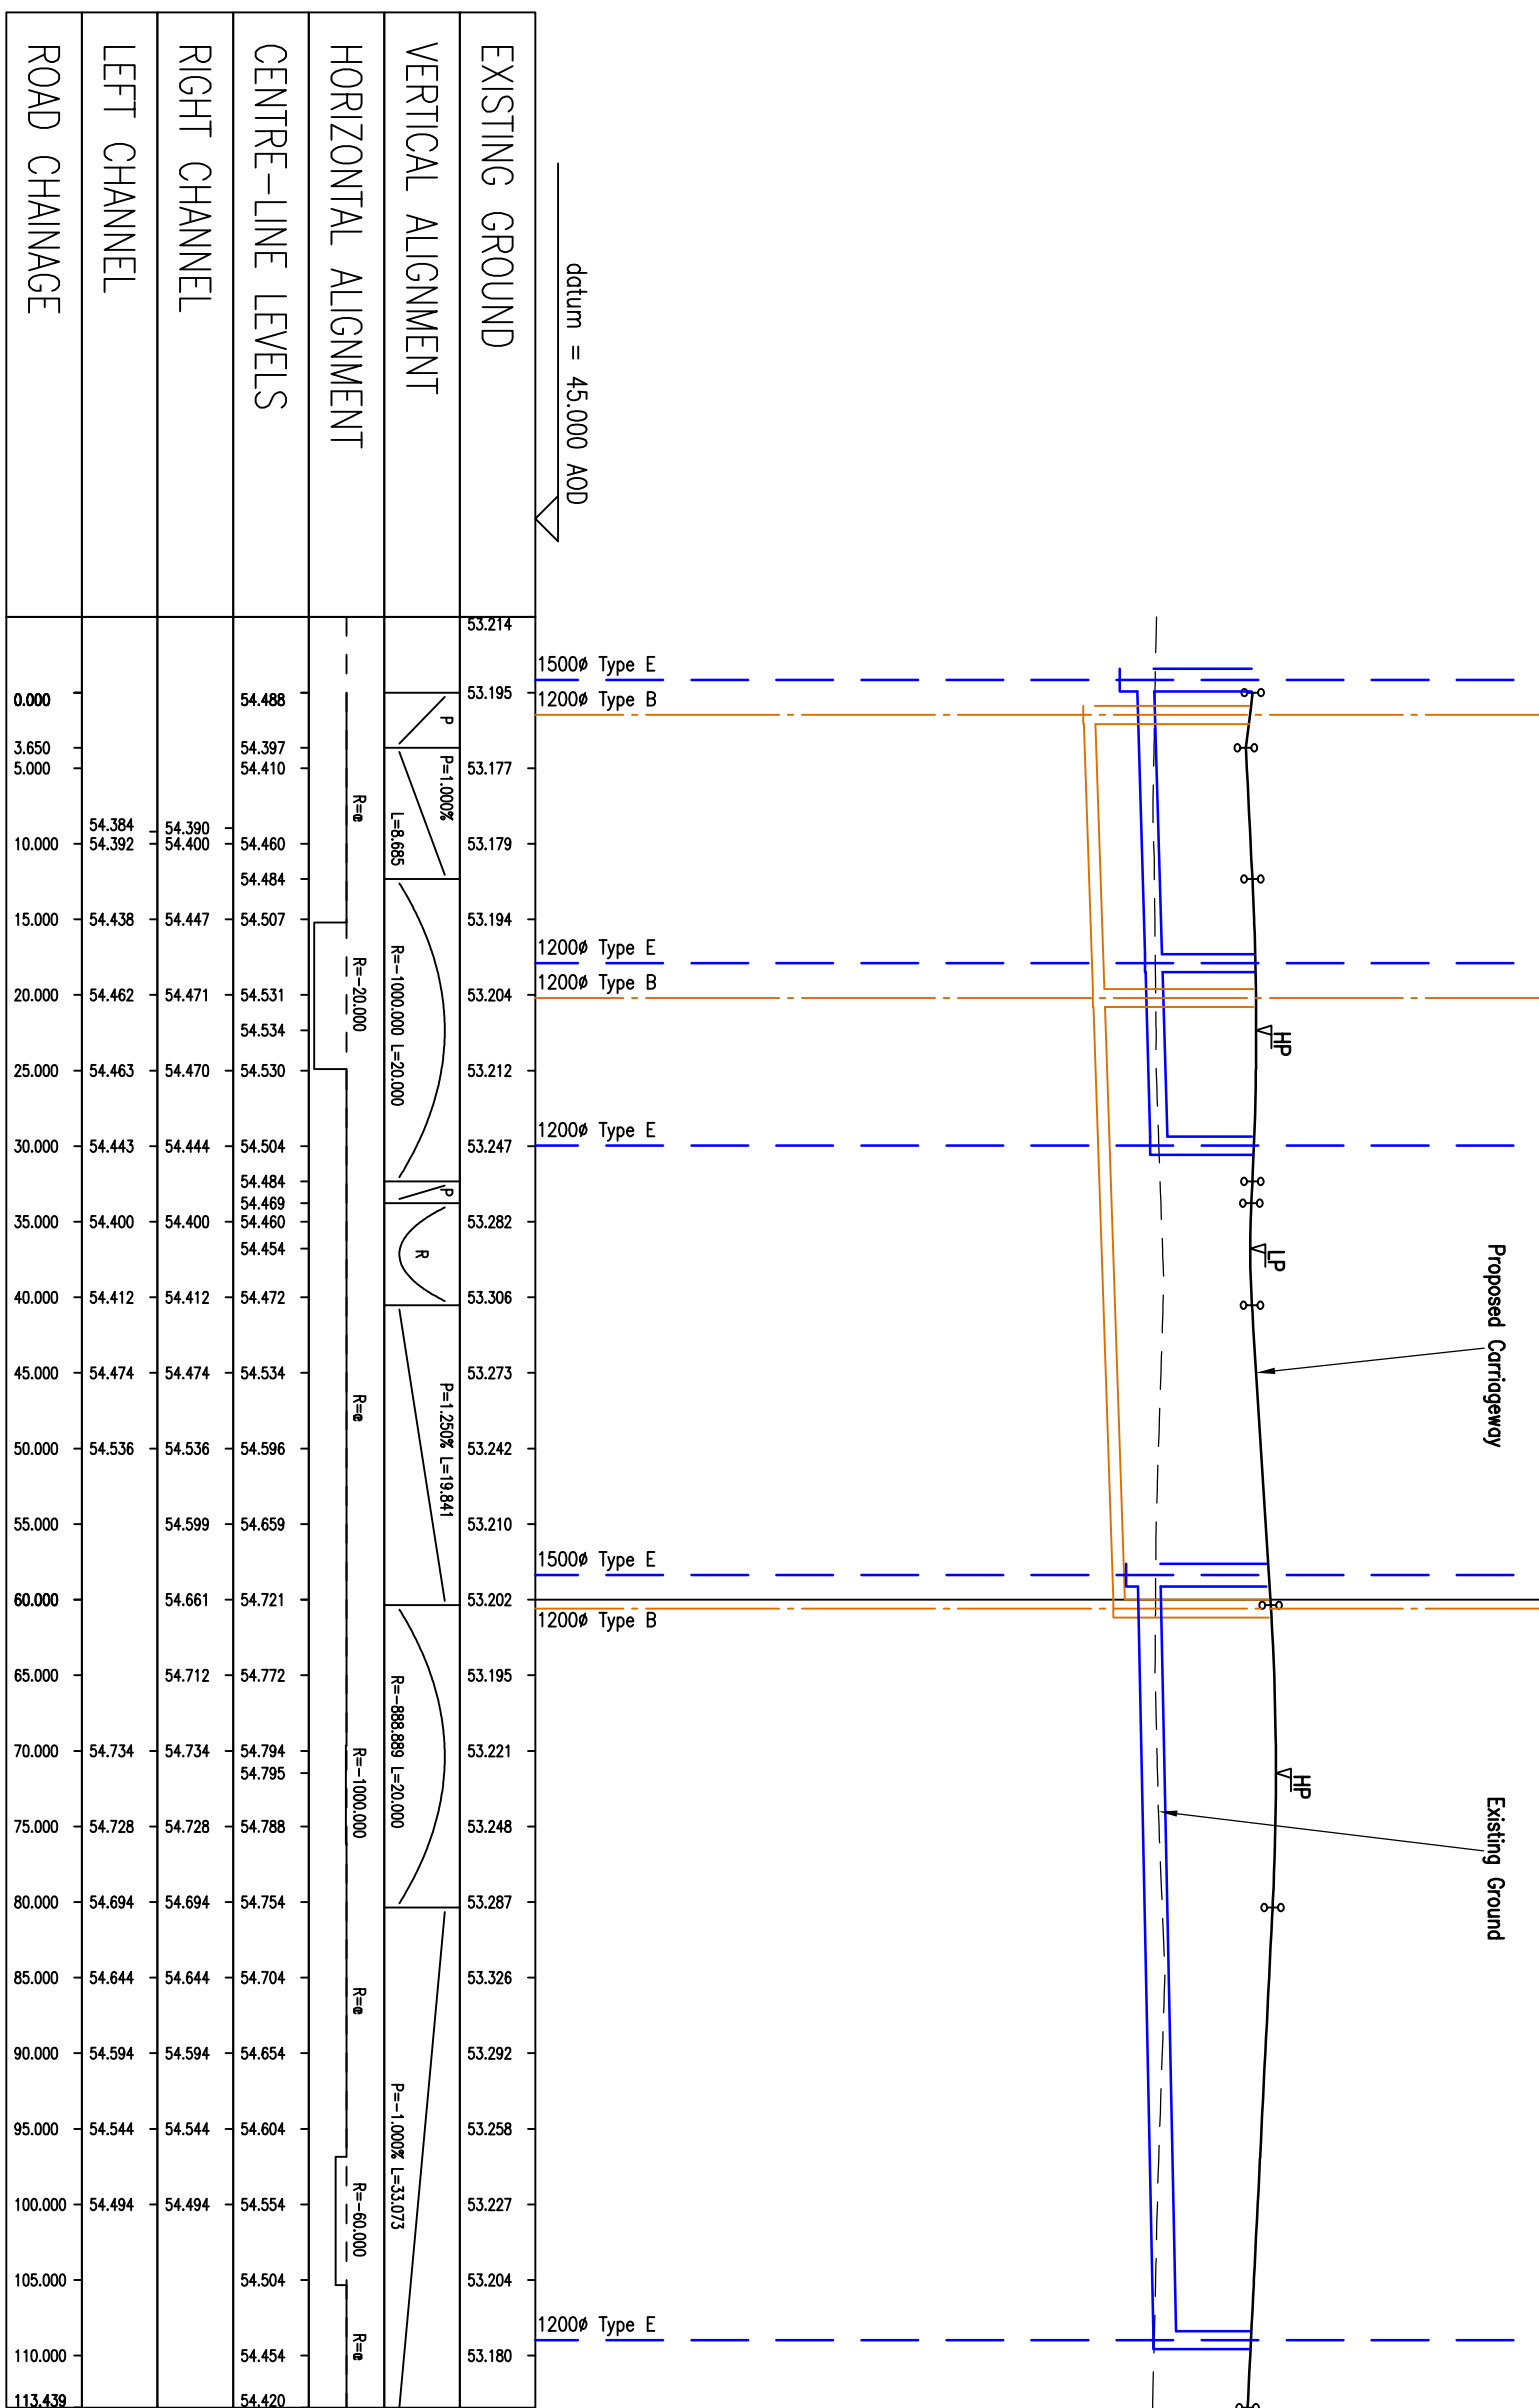

ROAD 3



STORM DETAILS	STORM NAME/NO.	STORM MANHOLE NO.	FOUL DETAILS	FOUL MANHOLE NO.
25.710 25.715 25.720 33.410				

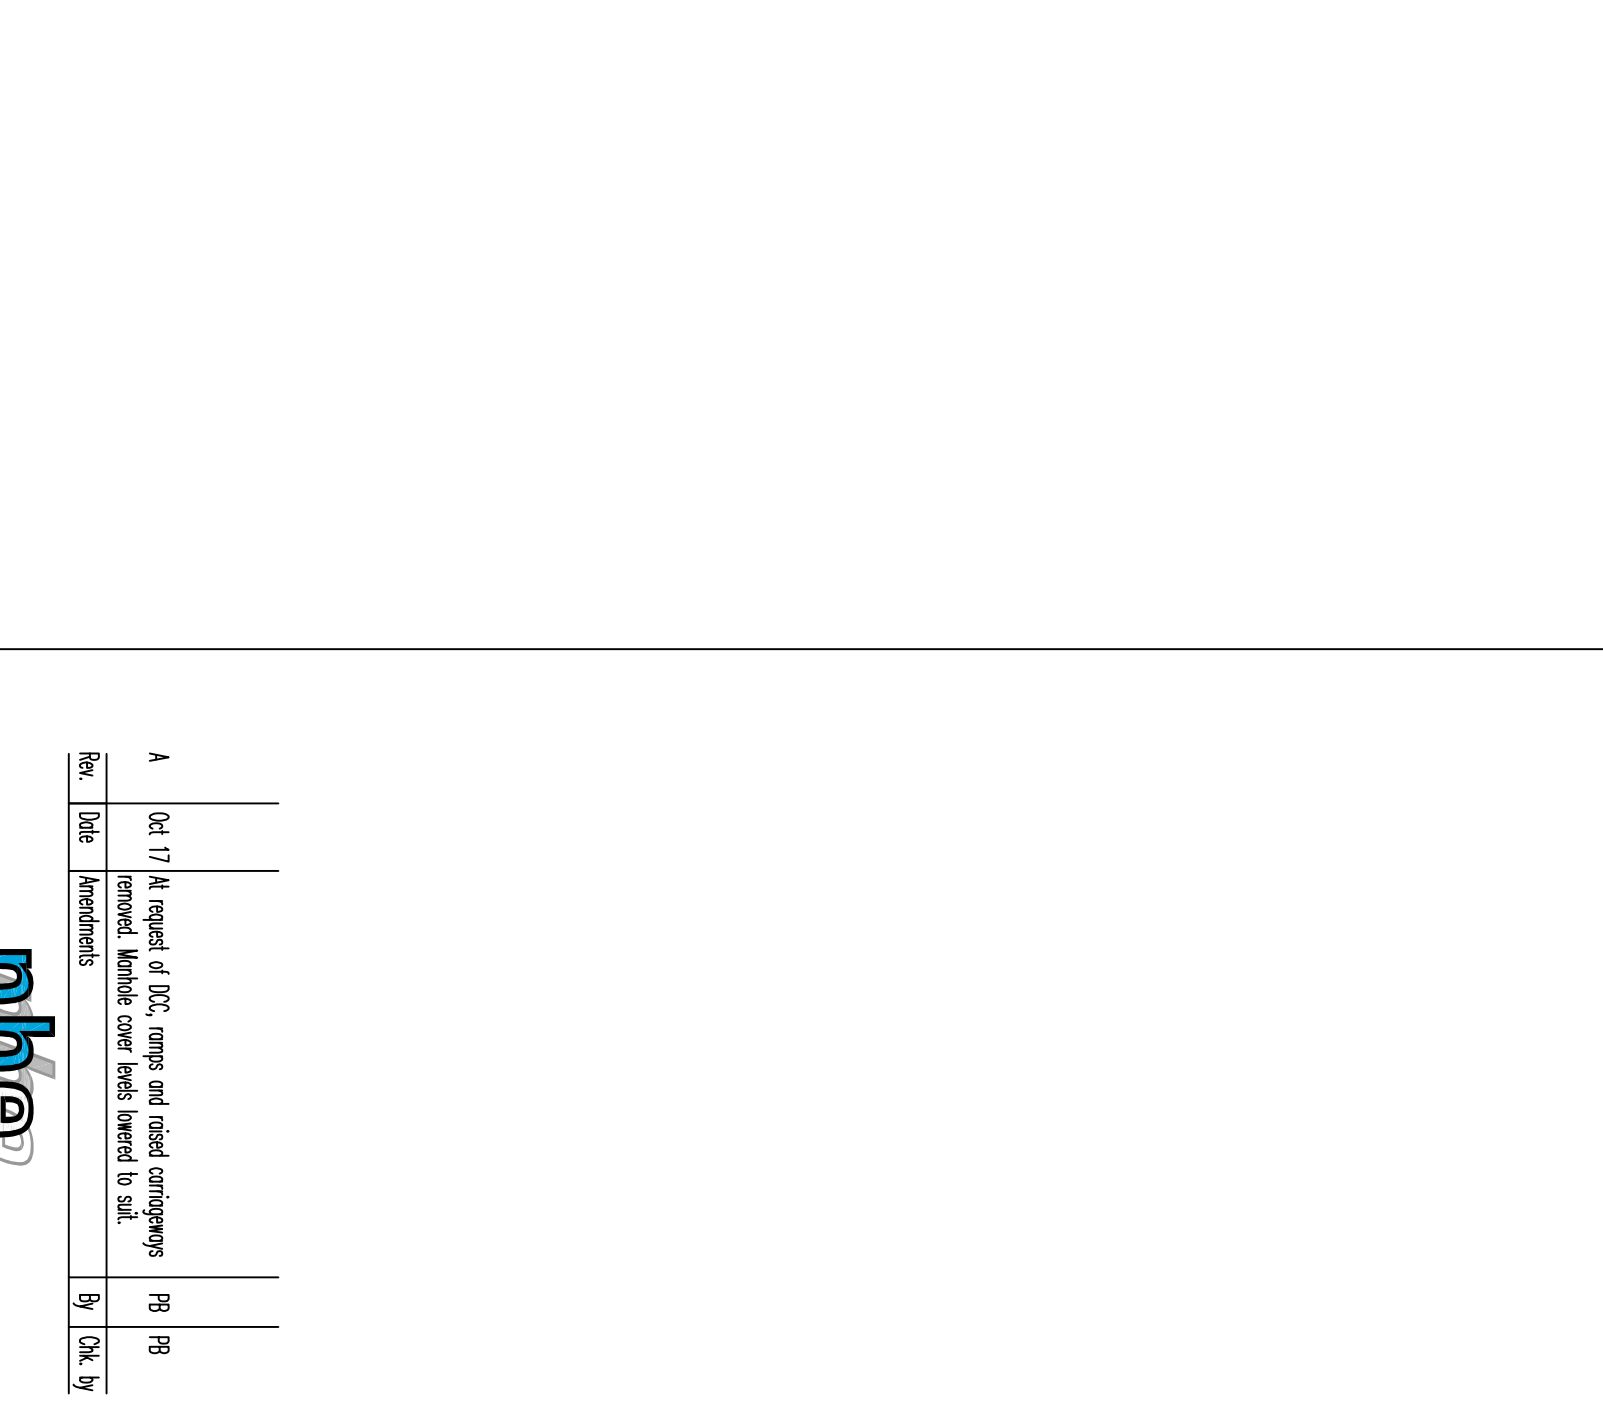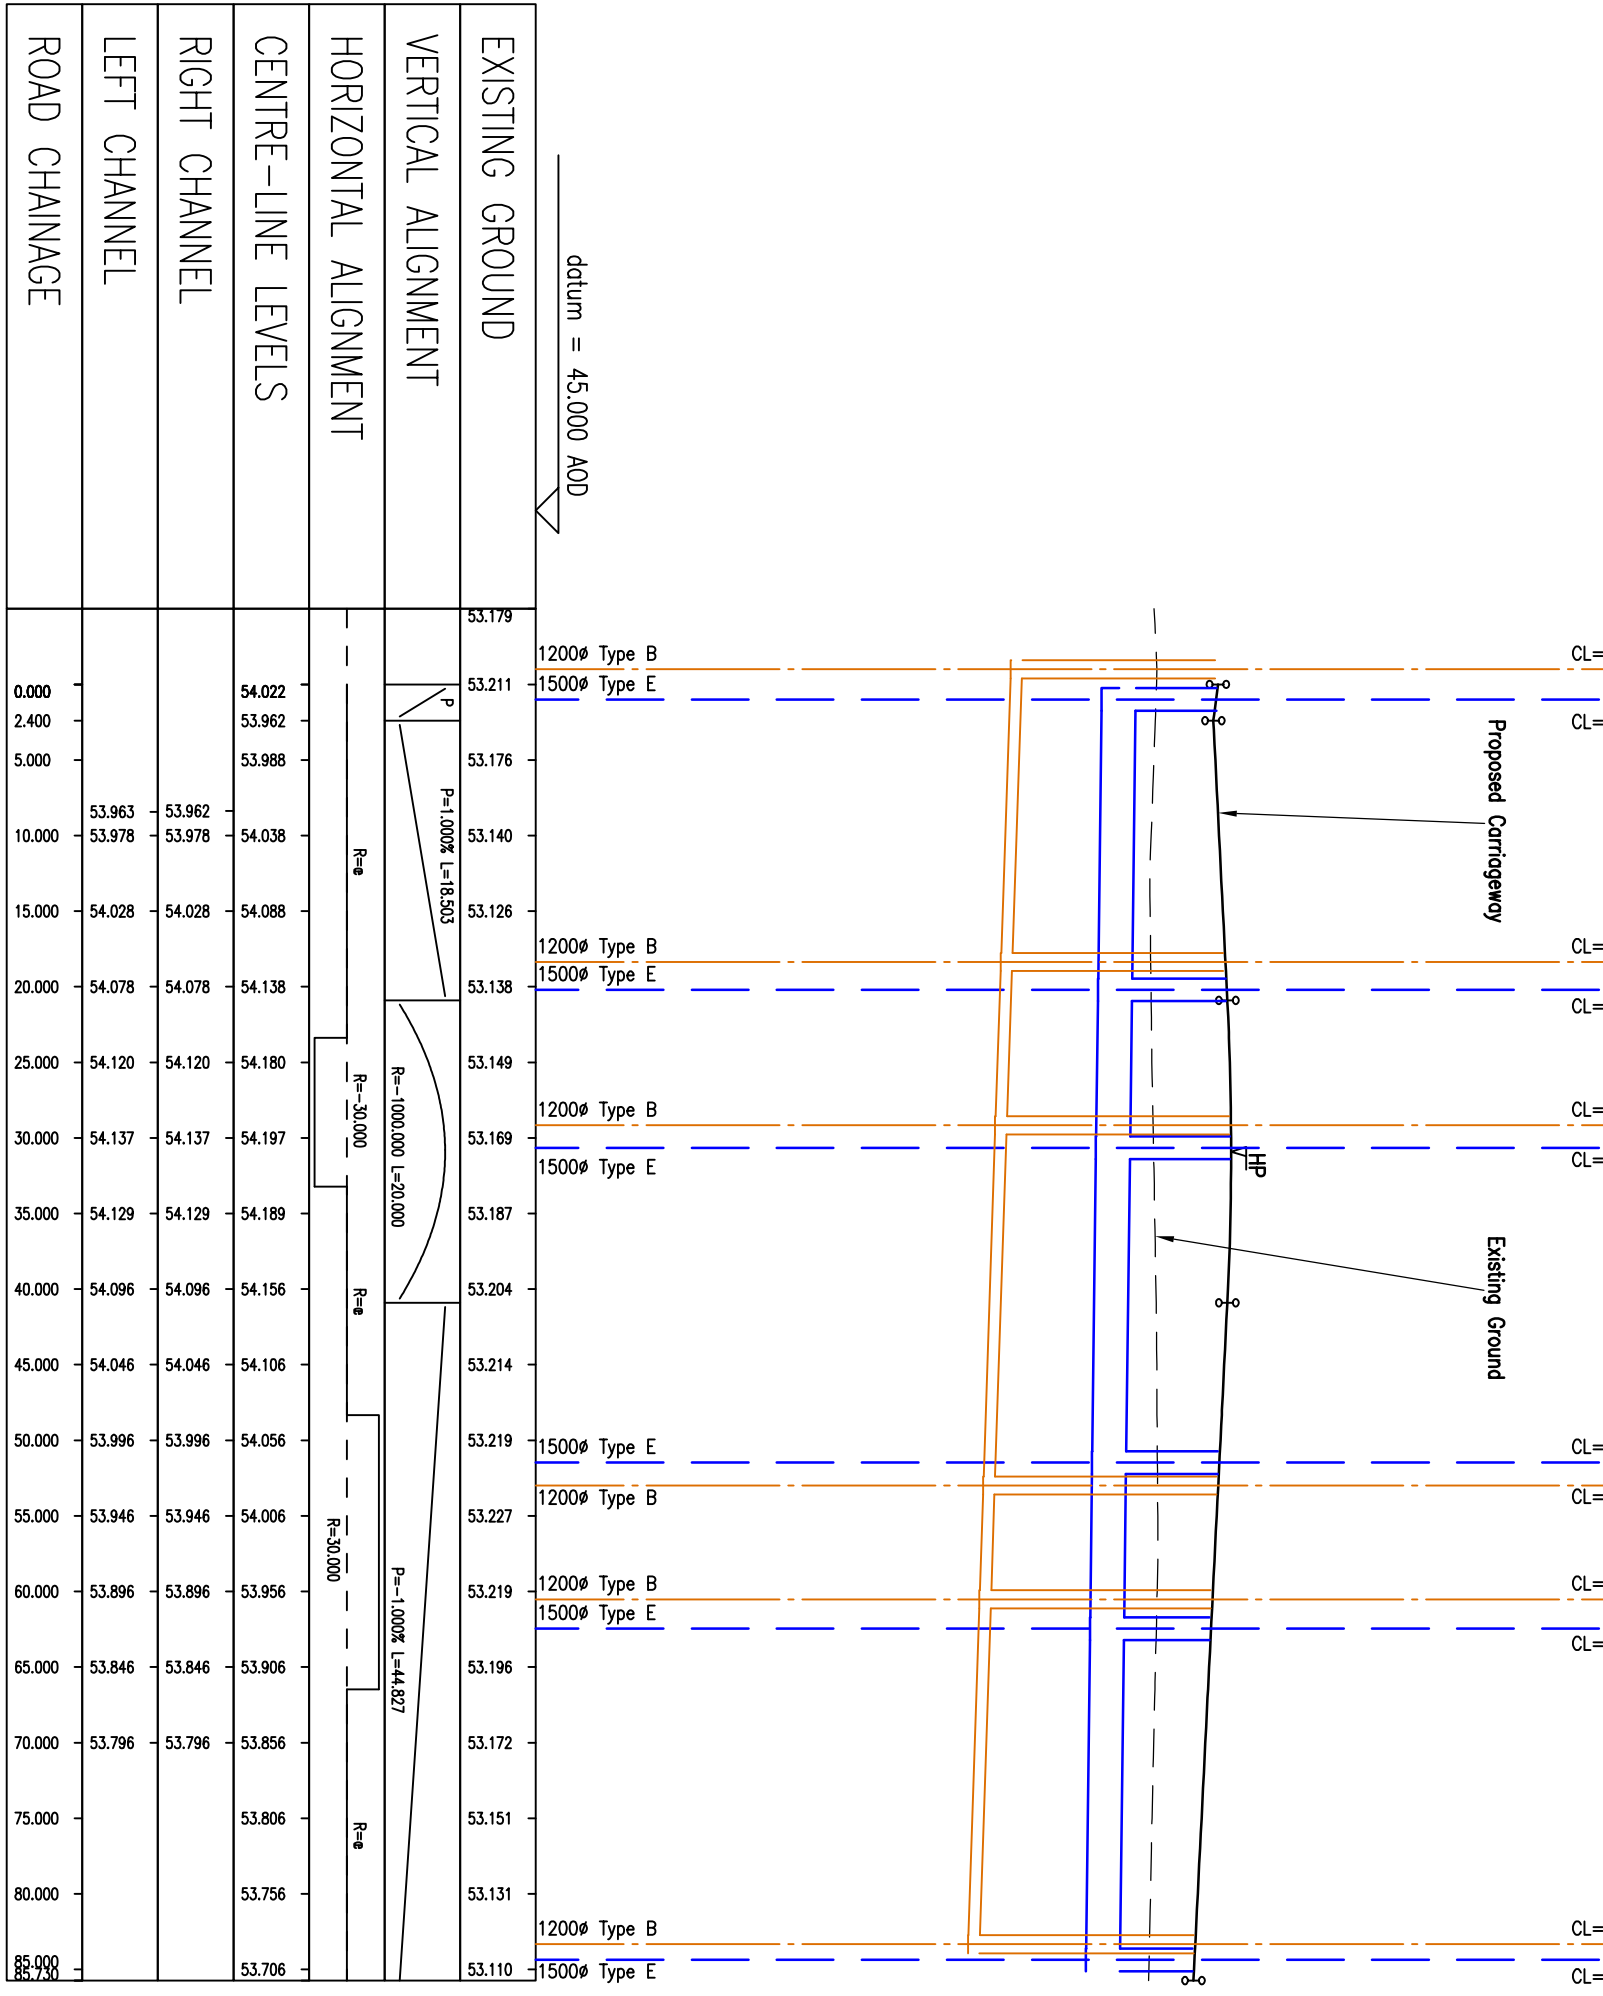

ROAD 5


Client	BELLWAY HOMES				
Project	HATTON				
Drawings title	HATTON LONGITUDINAL SECTIONS (Sheet 2 of 5)				
Project No.	Date 14/11/17	Drawn 14/11/17	Status TENDER	Scale V: 1:100 H: 1:500	Drawing No. 125
E14-1.7 A	Version 1/0000				