



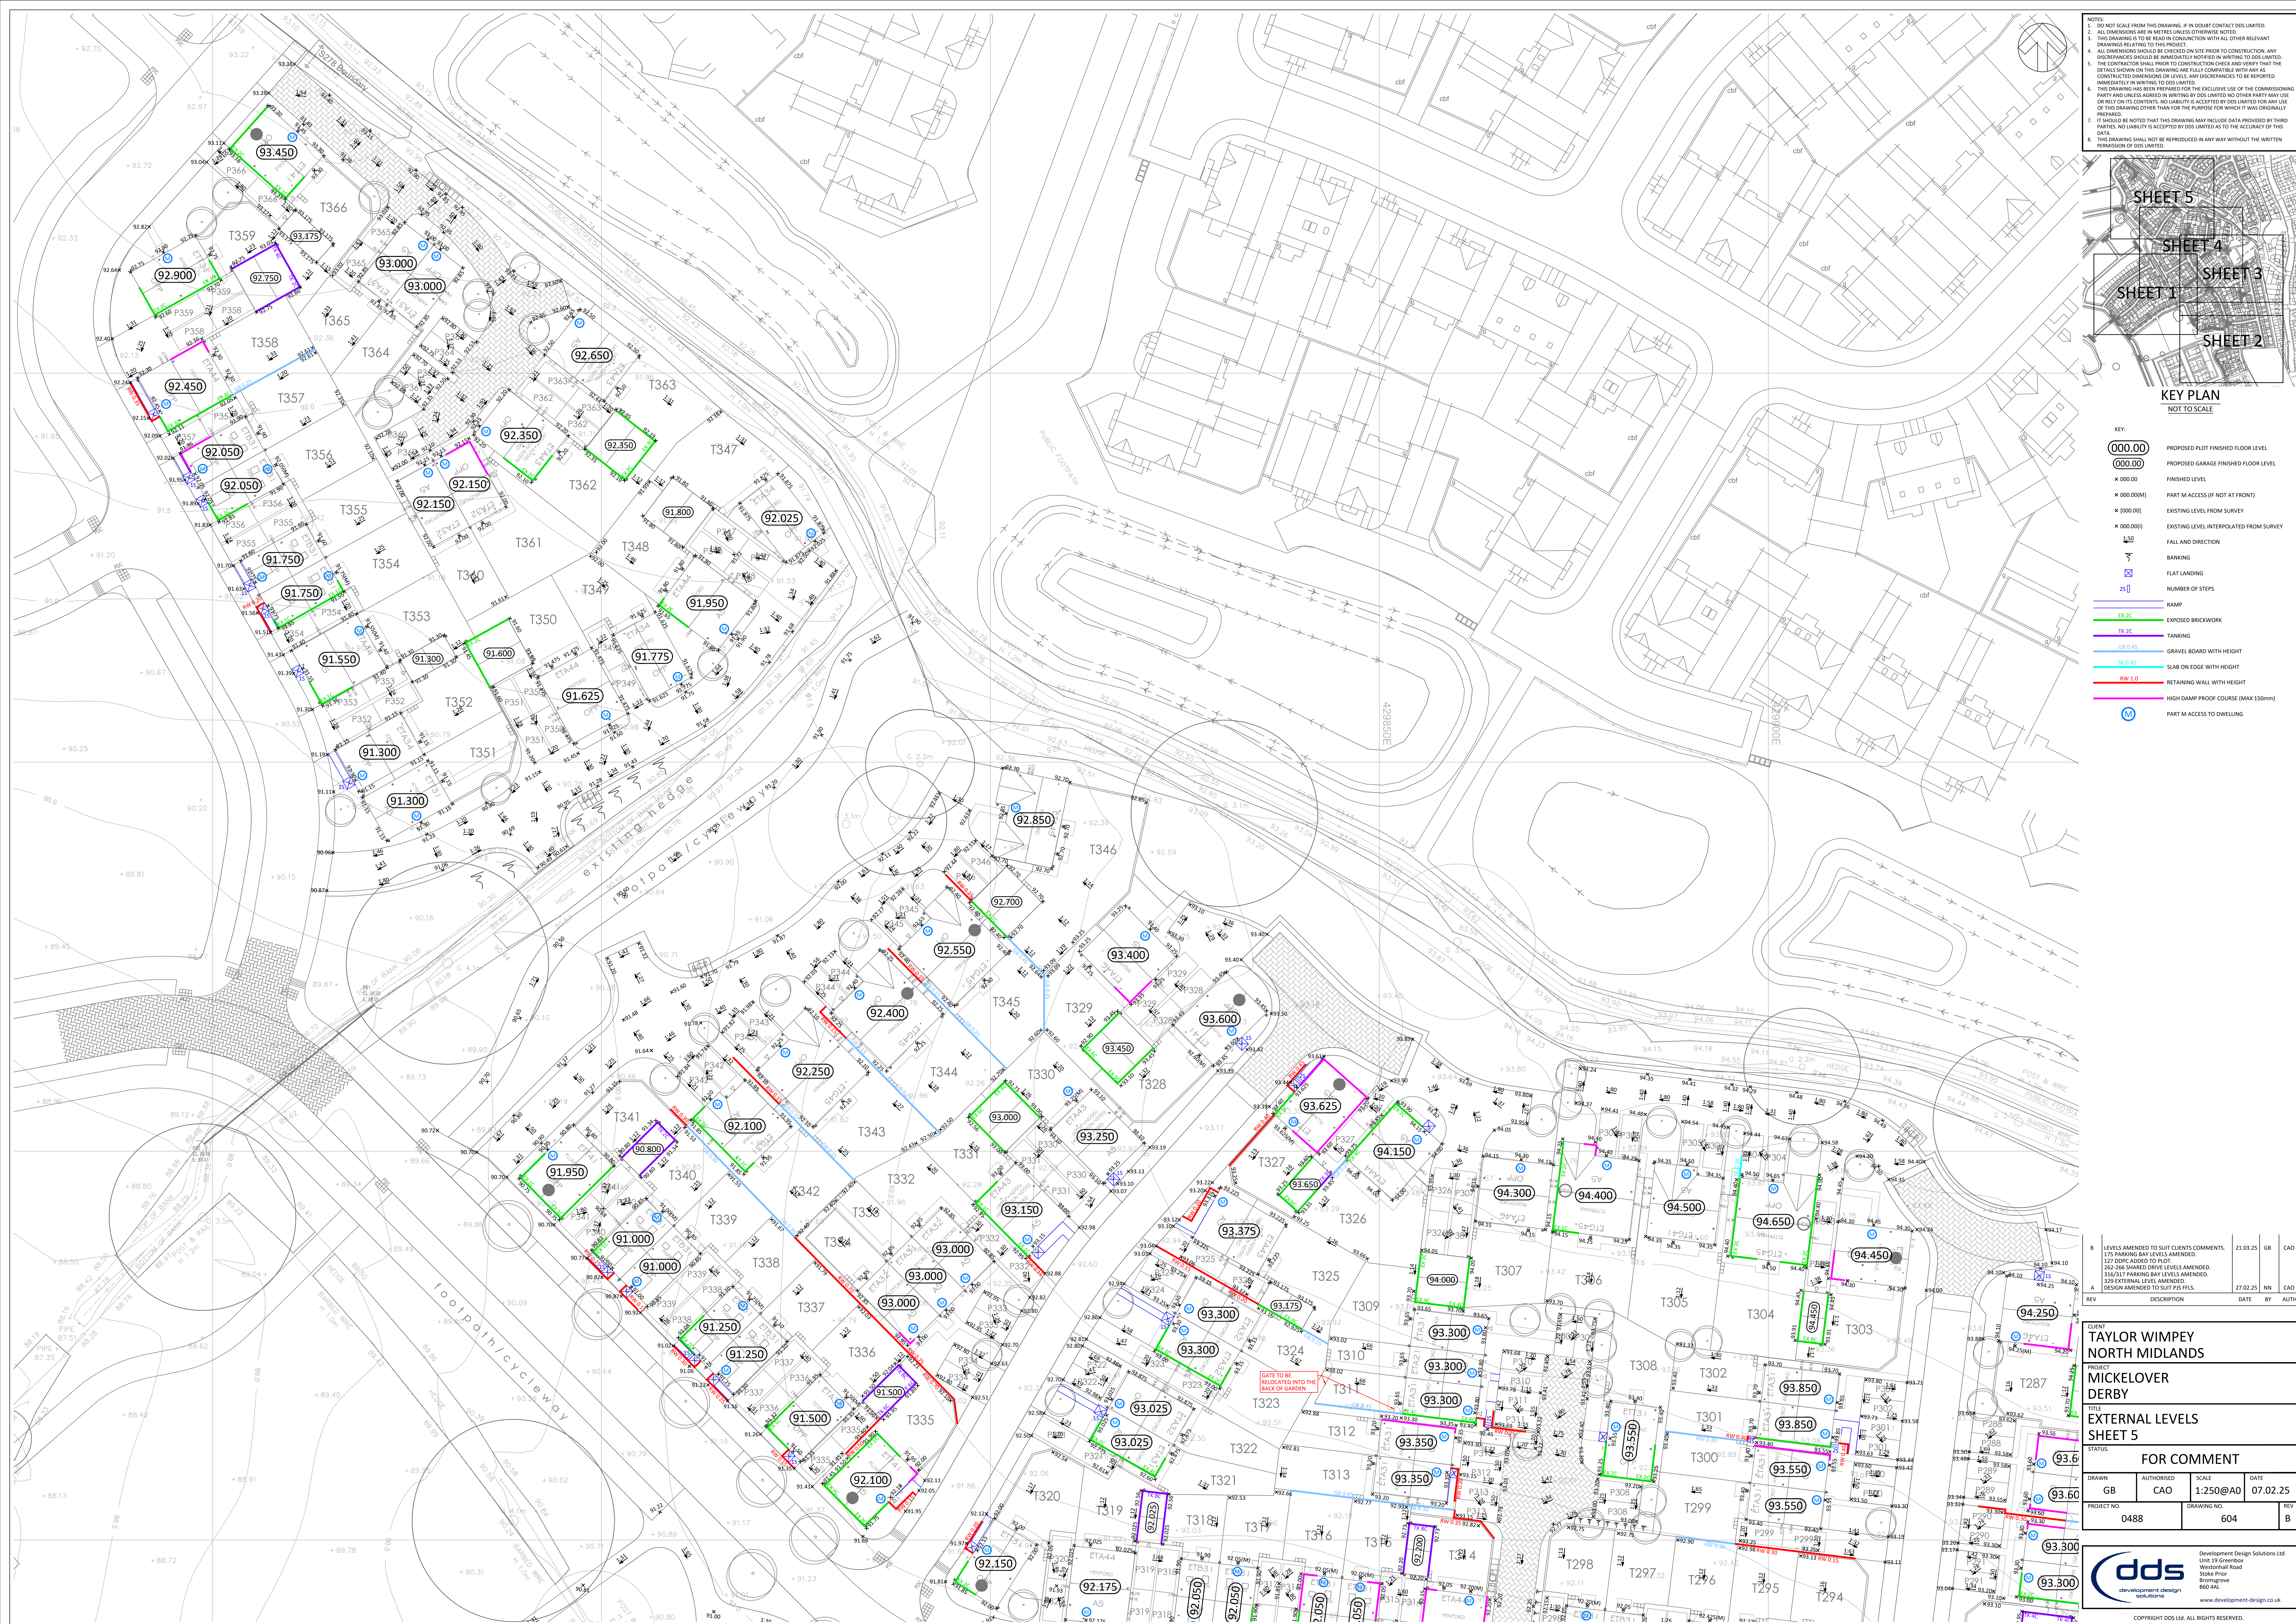

NOTES:
1. DO NOT SCALE FROM THIS DRAWING. IF IN DOUBT CONTACT DQS LIMITED.
2. ALL DIMENSIONS ARE IN METRES UNLESS OTHERWISE NOTED.
3. THIS DRAWING IS TO BE READ IN CONJUNCTION WITH ALL OTHER RELEVANT DRAWINGS RELATING TO THIS PROJECT.
4. ALL DIMENSIONS SHOULD BE CHECKED ON SITE PRIOR TO CONSTRUCTION. ANY DISCREPANCIES SHOULD BE IMMEDIATELY NOTIFIED IN WRITING TO DQS LIMITED.
5. THE CONTRACTOR SHALL PRIOR TO CONSTRUCTION CHECK AND VERIFY THAT THE DETAILS SHOWN ON THIS DRAWING ARE FULLY COMPATIBLE WITH ANY AS CONSTRUCTED DIMENSIONS OR LEVELS. ANY DISCREPANCIES TO BE REPORTED IMMEDIATELY IN WRITING TO DQS LIMITED.
6. THIS DRAWING HAS BEEN PREPARED FOR THE EXCLUSIVE USE OF THE COMMISSIONING PARTY AND UNLESS AGREED IN WRITING BY DQS LIMITED NO OTHER PARTY MAY USE OR RELY ON ITS CONTENTS. NO LIABILITY IS ACCEPTED BY DQS LIMITED FOR ANY USE OF THIS DRAWING OTHER THAN FOR THE PURPOSE FOR WHICH IT WAS ORIGINALLY PREPARED.
7. IT SHOULD BE NOTED THAT THIS DRAWING MAY INCLUDE DATA PROVIDED BY THIRD PARTIES. NO LIABILITY IS ACCEPTED BY DQS LIMITED AS TO THE ACCURACY OF THIS DATA.
8. THIS DRAWING SHALL NOT BE REPRODUCED IN ANY WAY WITHOUT THE WRITTEN PERMISSION OF DQS LIMITED.

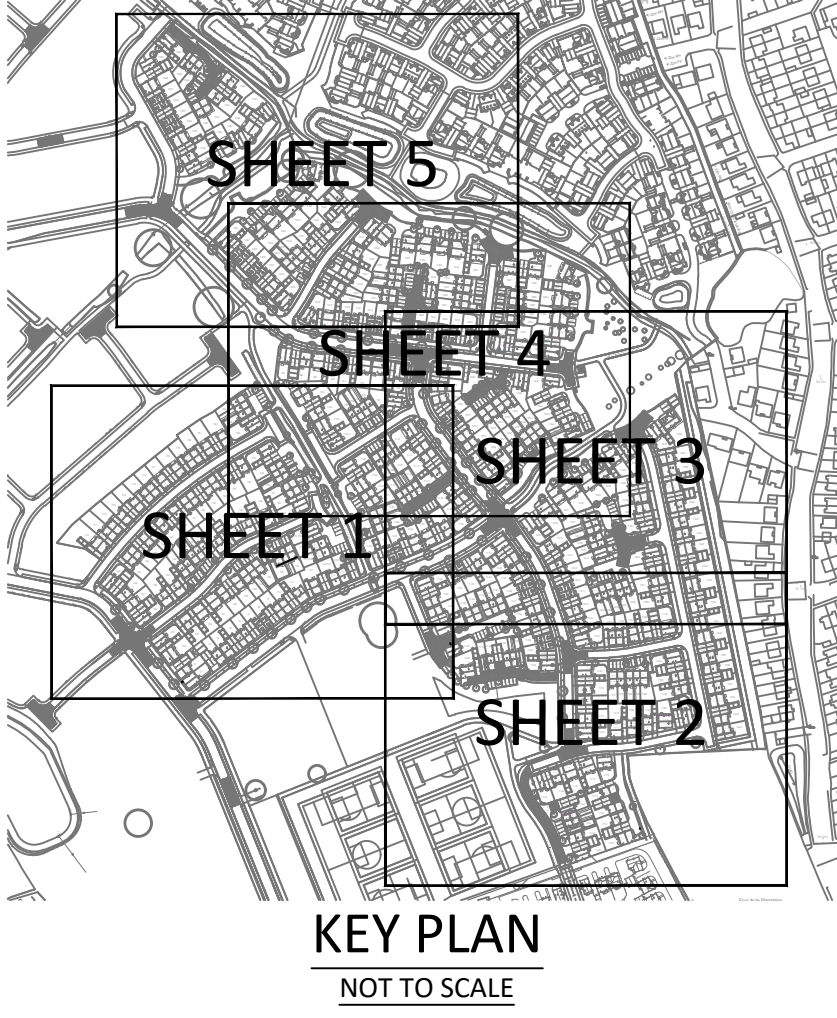

- KEY:
- PROPOSED PLOT FINISHED FLOOR LEVEL
 - PROPOSED GARAGE FINISHED FLOOR LEVEL
 - FINISHED LEVEL
 - PART M ACCESS (IF NOT AT FRONT)
 - EXISTING LEVEL FROM SURVEY
 - EXISTING LEVEL INTERPOLATED FROM SURVEY
 - FALL AND DIRECTION
 - BANKING
 - FLAT LANDINGS
 - NUMBER OF STEPS
 - RAMP
 - EXPOSED BRICKWORK
 - TANKING
 - GRAVEL BOARD WITH HEIGHT
 - SLAB ON EDGE WITH HEIGHT
 - RETAINING WALL WITH HEIGHT
 - HIGH DAMP PROOF COURSE (MAX 150mm)
 - PART M ACCESS TO DWELLING

B		LEVELS AMENDED TO SUIT CLIENTS COMMENTS.		21.03.25	GB	CAO
A		175 PARKING BAY LEVELS AMENDED.				
A		127 DOPK ADDED TO PLOT.				
A		262-266 SHARED DRIVE LEVELS AMENDED.				
A		130-132 PARKING BAY LEVELS AMENDED.				
A		329 EXTERNAL LEVEL AMENDED.				
A		DESIGN AMENDED TO SUIT FLS.				
REV	DESCRIPTION	DATE	BY	AUTH		

CUSTOMER: TAYLOR WIMPEY NORTH MIDLANDS

PROJECT: MICKELOVER DERBY

TITLE: EXTERNAL LEVELS SHEET 5

STATUS: FOR COMMENT

DRAWN	GB	AUTHORISED	CAO	SCALE	1:250@A0	DATE	07.02.25
PROJECT NO.	0488	DRAWING NO.	604	REV	B		

development design solutions

Development Design Solutions Ltd
Unit 16 Greenbow
Westonhall Road
Stoke Prior
Bromsgrove
B60 4LL
www.development-design.co.uk

COPYRIGHT DQS LTD. ALL RIGHTS RESERVED.