

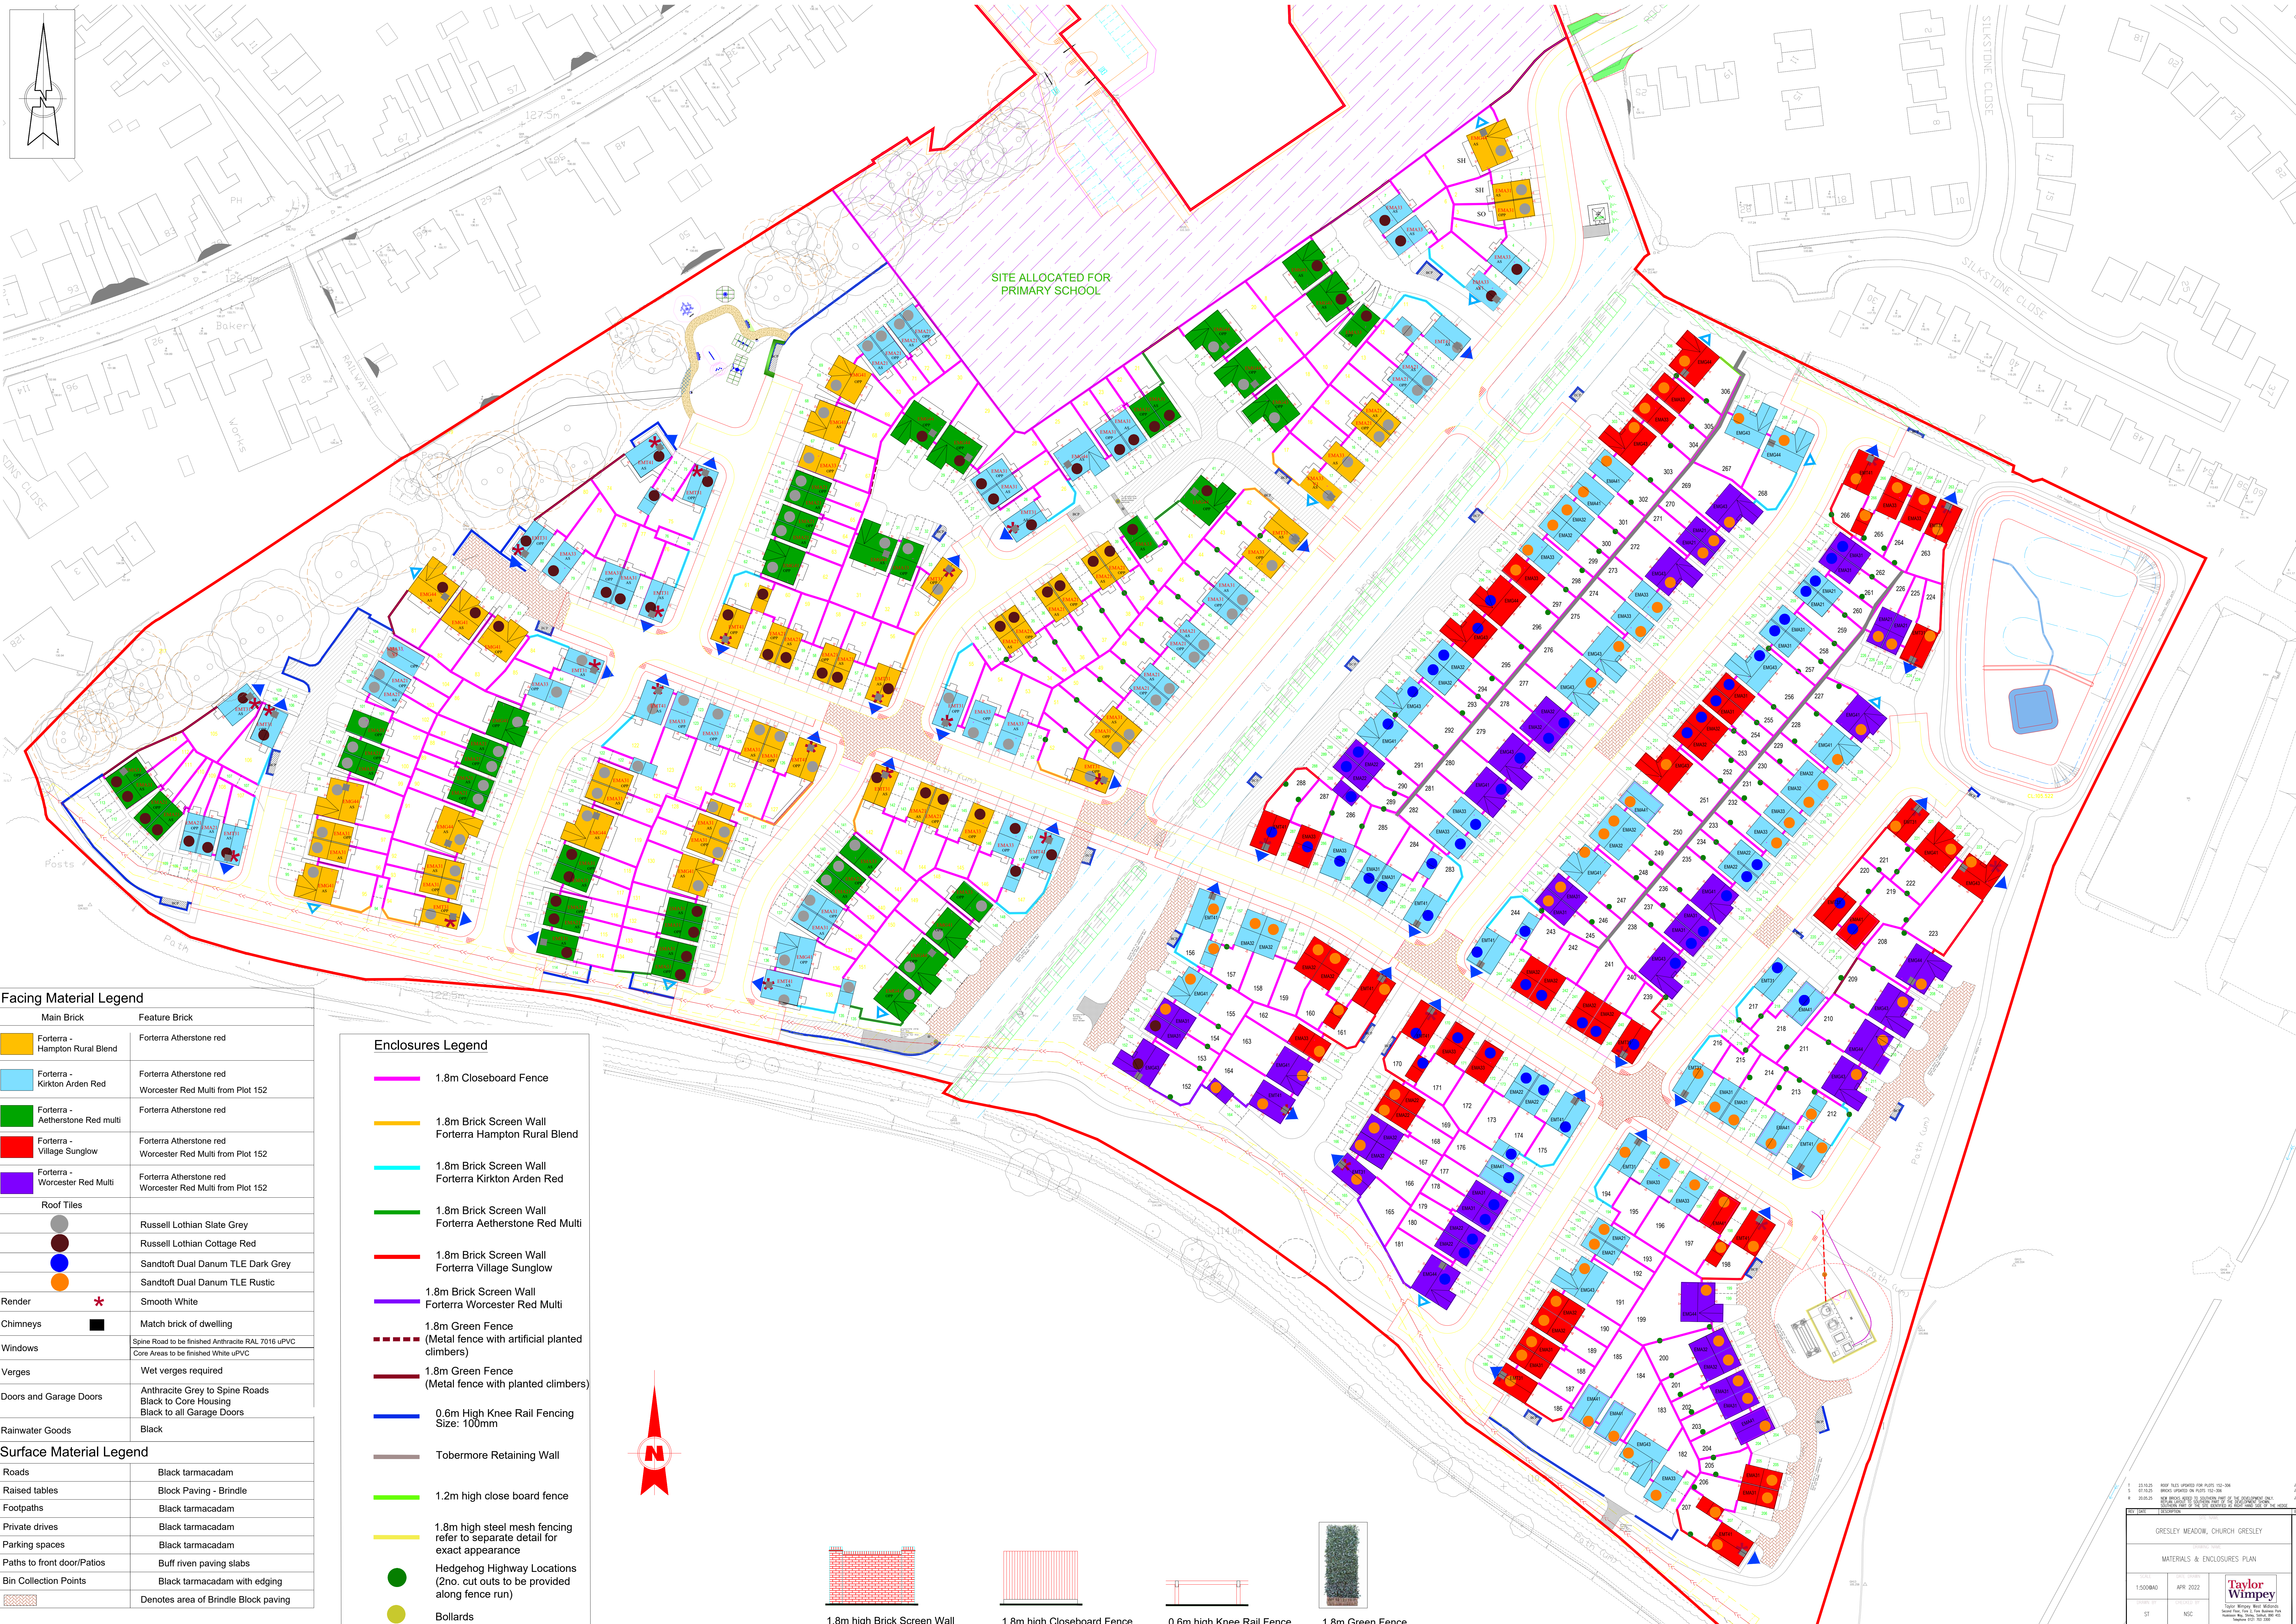
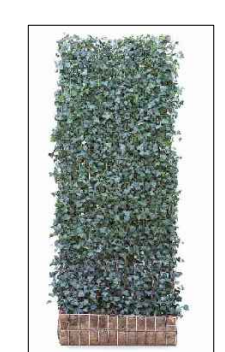
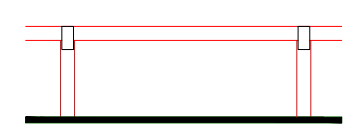
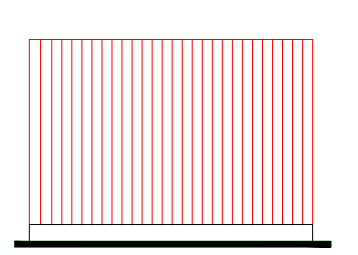


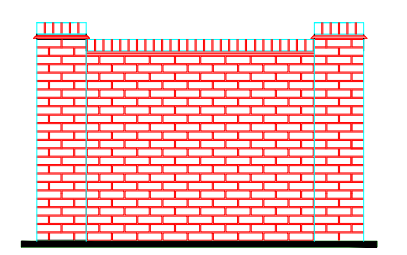

Facing Material Legend	
Main Brick	Feature Brick
Forterra - Hampton Rural Blend	Forterra Atherstone red
Forterra - Kirkton Arden Red	Forterra Atherstone red Worcester Red Multi from Plot 152
Forterra - Aetherstone Red multi	Forterra Atherstone red
Forterra - Village Sunglow	Forterra Atherstone red Worcester Red Multi from Plot 152
Forterra - Worcester Red Multi	Forterra Atherstone red Worcester Red Multi from Plot 152
Roof Tiles	
Russell Lothian Slate Grey	
Russell Lothian Cottage Red	
Sandtoft Dual Danum TLE Dark Grey	
Sandtoft Dual Danum TLE Rustic	
Render	Smooth White
Chimneys	Match brick of dwelling
Windows	Spine Road to be finished Anthracite RAL 7016 uPVC Core Areas to be finished White uPVC
Verges	Wet verges required
Doors and Garage Doors	Anthracite Grey to Spine Roads Black to Core Housing Black to all Garage Doors
Rainwater Goods	Black
Surface Material Legend	
Roads	Black tarmacadam
Raised tables	Block Paving - Brindle
Footpaths	Black tarmacadam
Private drives	Black tarmacadam
Parking spaces	Black tarmacadam
Paths to front door/Patios	Buff riven paving slabs
Bin Collection Points	Black tarmacadam with edging
	Denotes area of Brindle Block paving

Enclosures Legend	
	1.8m Closeboard Fence
	1.8m Brick Screen Wall Forterra Hampton Rural Blend
	1.8m Brick Screen Wall Forterra Kirkton Arden Red
	1.8m Brick Screen Wall Forterra Aetherstone Red Multi
	1.8m Brick Screen Wall Forterra Village Sunglow
	1.8m Brick Screen Wall Forterra Worcester Red Multi
	1.8m Green Fence (Metal fence with artificial planted climbers)
	1.8m Green Fence (Metal fence with planted climbers)
	0.6m High Knee Rail Fencing Size: 100mm
	Tobermore Retaining Wall
	1.2m high close board fence
	1.8m high steel mesh fencing refer to separate detail for exact appearance
	Hedgehog Highway Locations (2no. cut outs to be provided along fence run)
	Bollards

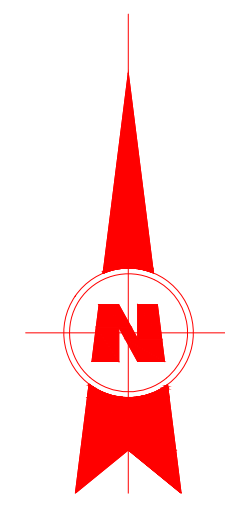

1.8m high Brick Screen Wall 1.8m high Closeboard Fence 0.6m high Knee Rail Fence 1.8m Green Fence

1 23/10/20 ROOF TILES UPDATES FOR PLOTS 152-206

2 02/10/20 BRICK UPDATES FOR PLOTS 152-206

3 20/05/20 NEW BRICKS ADDED TO EXISTING PLAN OF THE PROPOSED NEW DEVELOPMENT

4 20/05/20 EXISTING PLAN OF THE SITE ADDED TO ROOF AND BRICK UPDATES

15/09/20

APR 2022

ST

NSE

GRESLEY MEADOW, CHURCH GRESLEY

MATERIALS & ENCLOSURES PLAN

Taylor Wimpey

Taylor Wimpey Ltd. 100, The Boulevard, Wetherby, West Yorkshire LS23 7BQ

27/07/21-NEP-001